


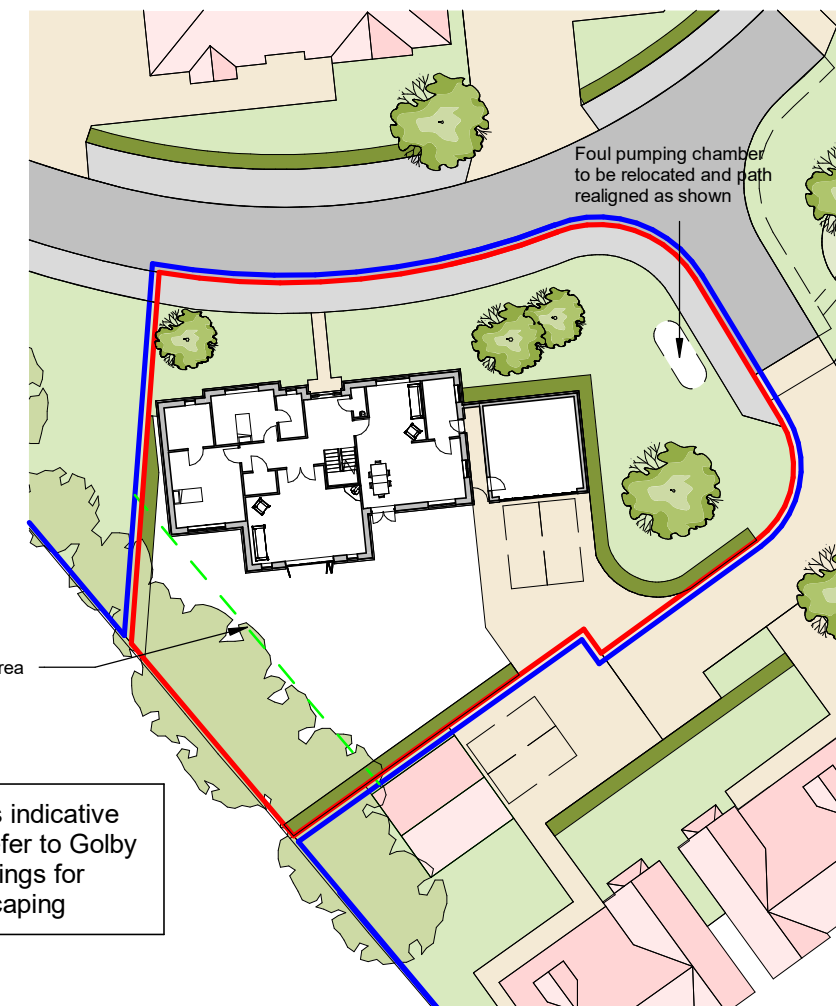

Landscaping is indicative only. Please refer to Golby and Luck drawings for detailed landscaping



Landscaping is indicative only. Please refer to Golby and Luck drawings for detailed landscaping



Client Springbourne Homes			hayward ARCHITECTS LTD  19 Station Road Hinckley Leicestershire LE10 1AW Tel: 01455 635 665 Fax: 01455 618 971 www.hayward-architects.co.uk		
Project Title Proposed housing off The Coppice Burbage					
Drawing Title Proposed site and block plan			A2	Job No. 12/71	Drawing No. P9 - 01c
Scale 1:500	Date Aug 2025	Sheet			
Author ZLM	Checked by LJW				
The copyright of this drawing is vested in HAYWARD ARCHITECTS LTD. REPRODUCTION IN ANY FORM EITHER IN WHOLE OR IN PART IS FORBIDDEN WITHOUT THE PRIOR WRITTEN PERMISSION OF THE COPYRIGHT HOLDER. DO NOT SCALE FROM DRAWING AND ONLY FIGURED DIMENSIONS ARE TO BE USED					