



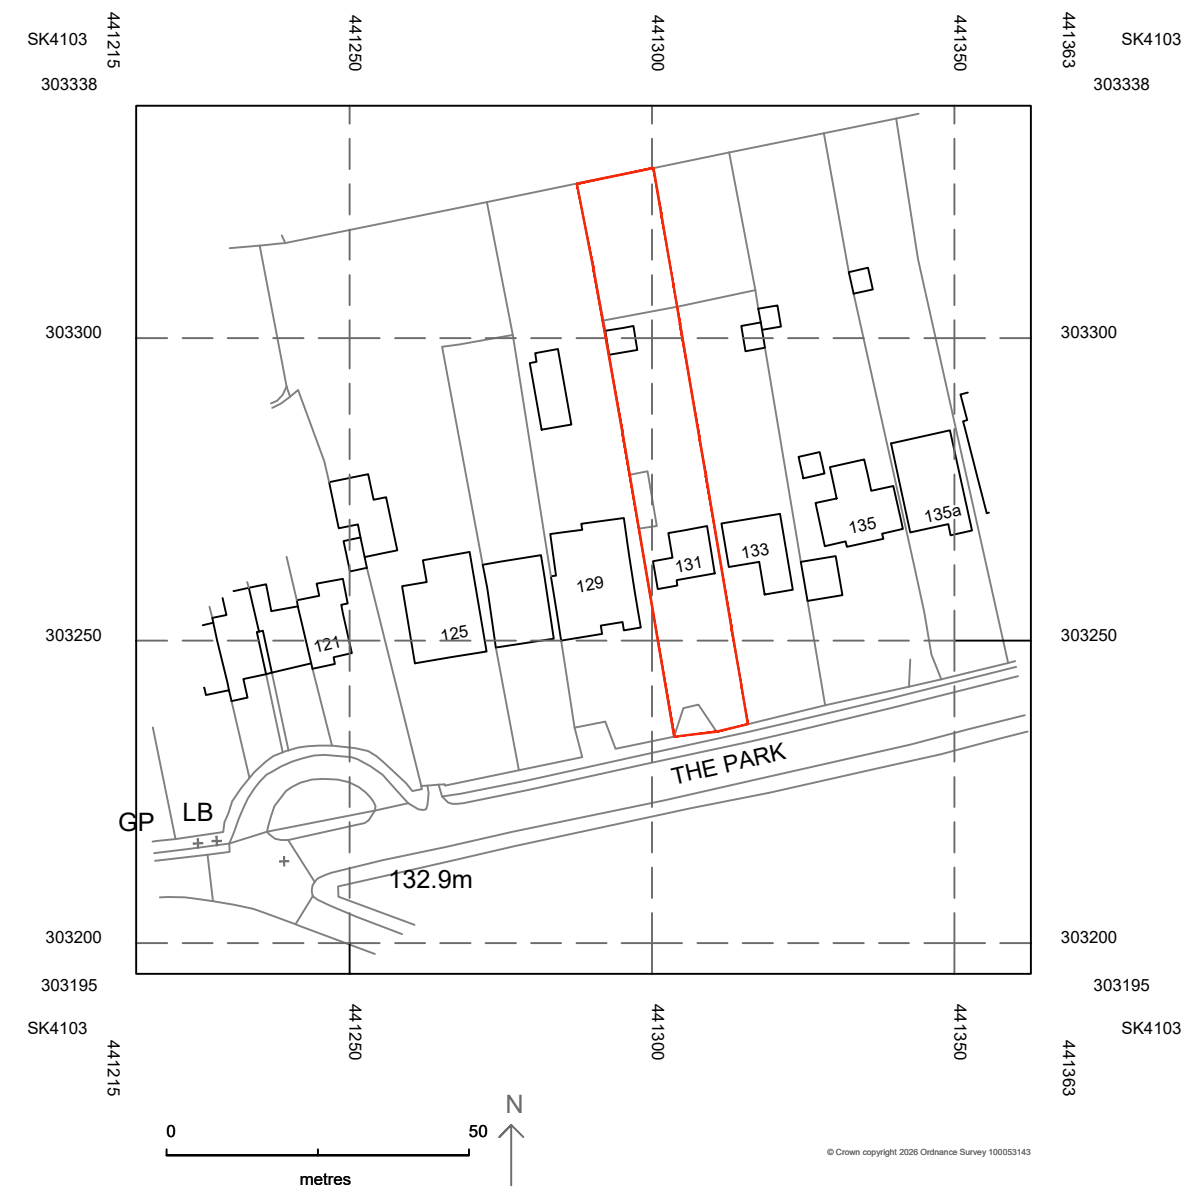

Location plan (1:1250)

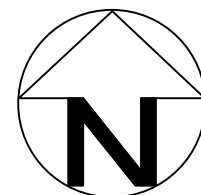

RESIDENTIAL GARDEN
CURTILAGE BOUNDARY
SHOWN IN RED

CLIENT Mr & Mrs Hutchinson	
PROJECT 131 The Park Market Bosworth Nuneaton CV13 0LP	
DESCRIPTION OF WORKS Proposed Two side extension and Single storey rear extension	
SHEET TITLE LOCATION PLAN	
SCALE 1:1250@A3	
DATE JUNE 2026	No. 005

