



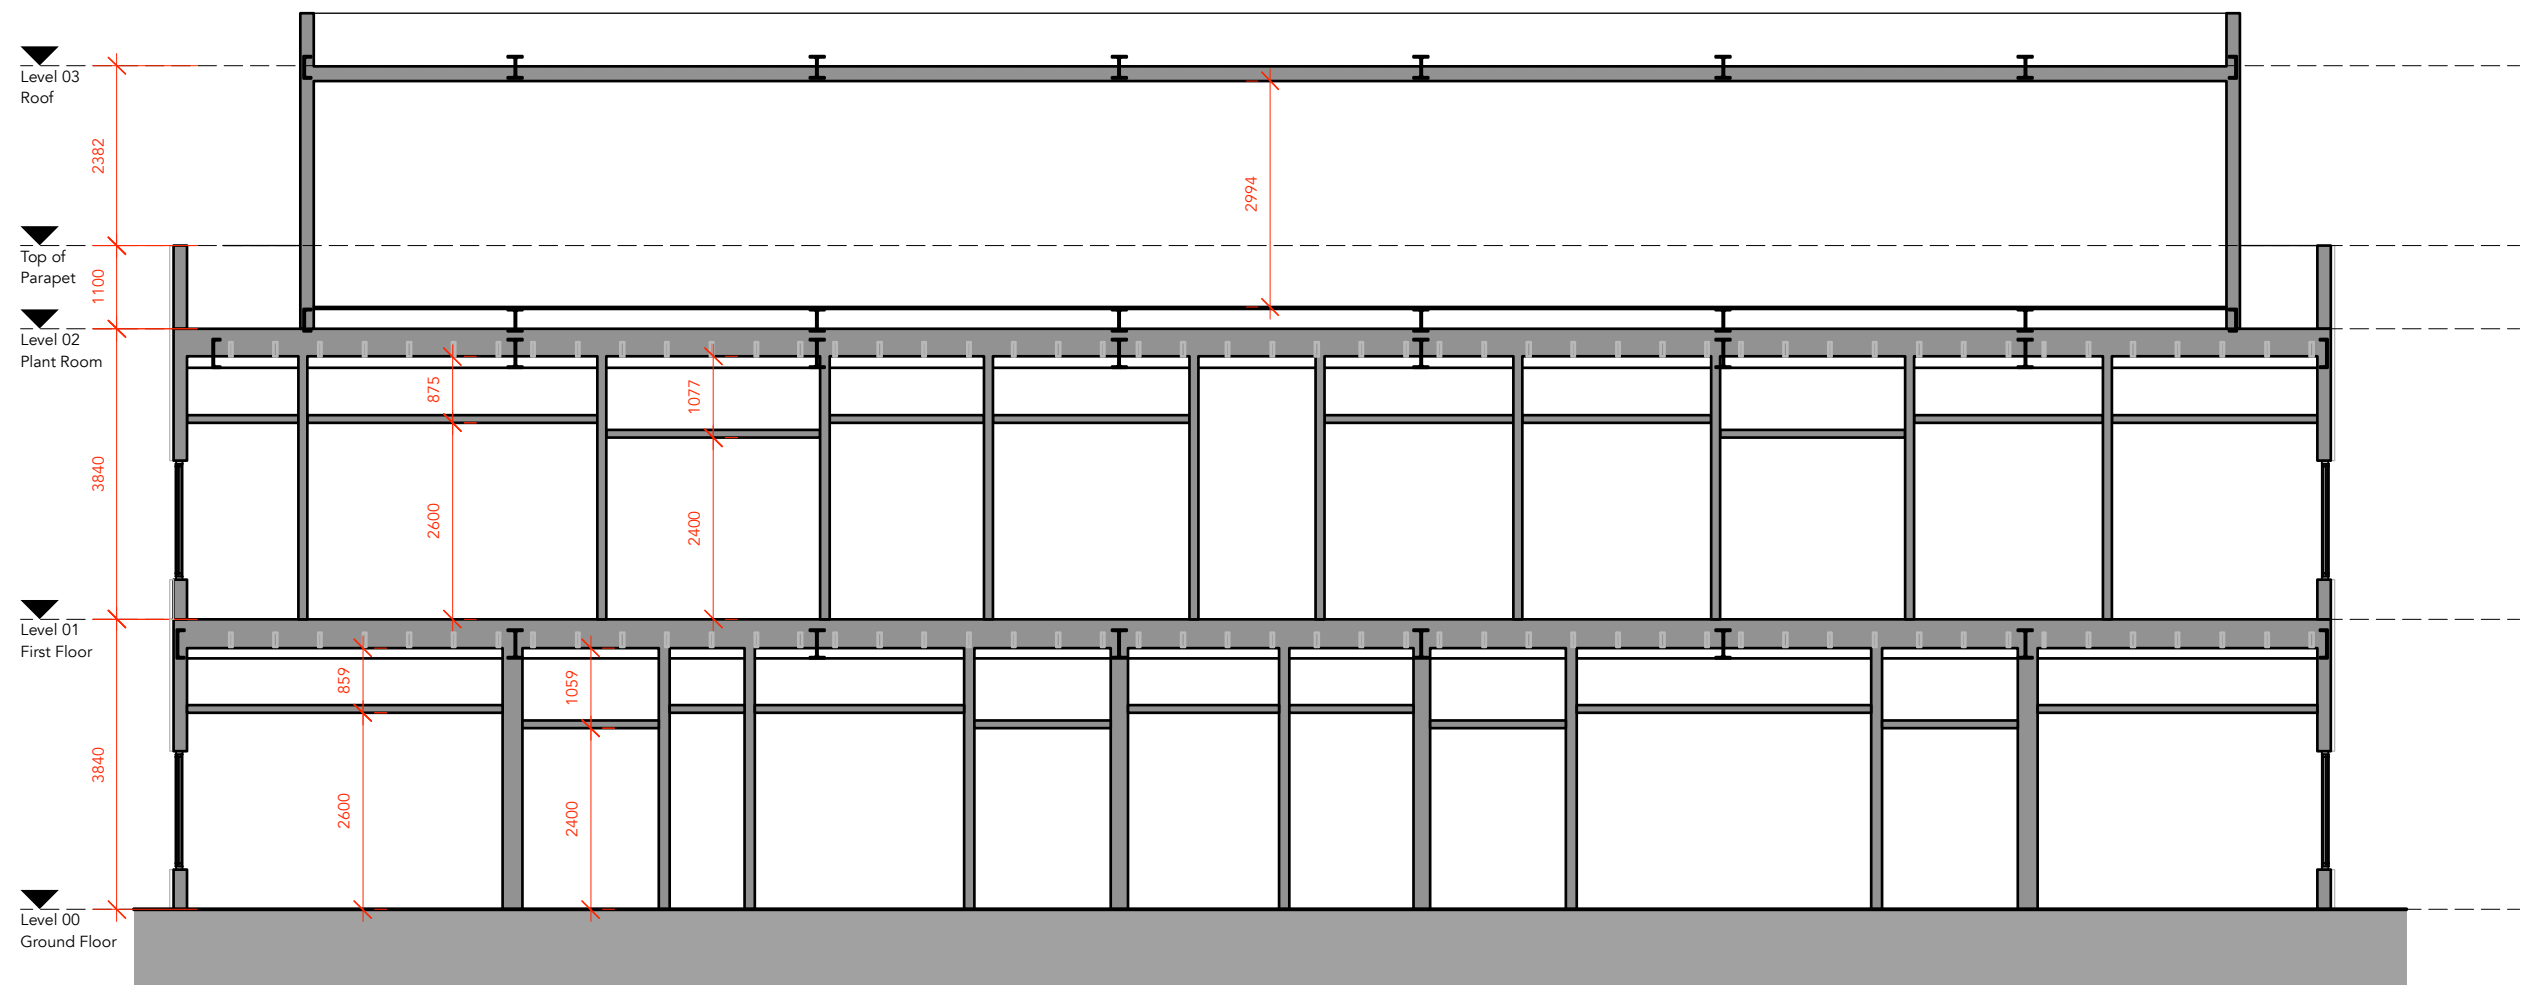

Section A-A

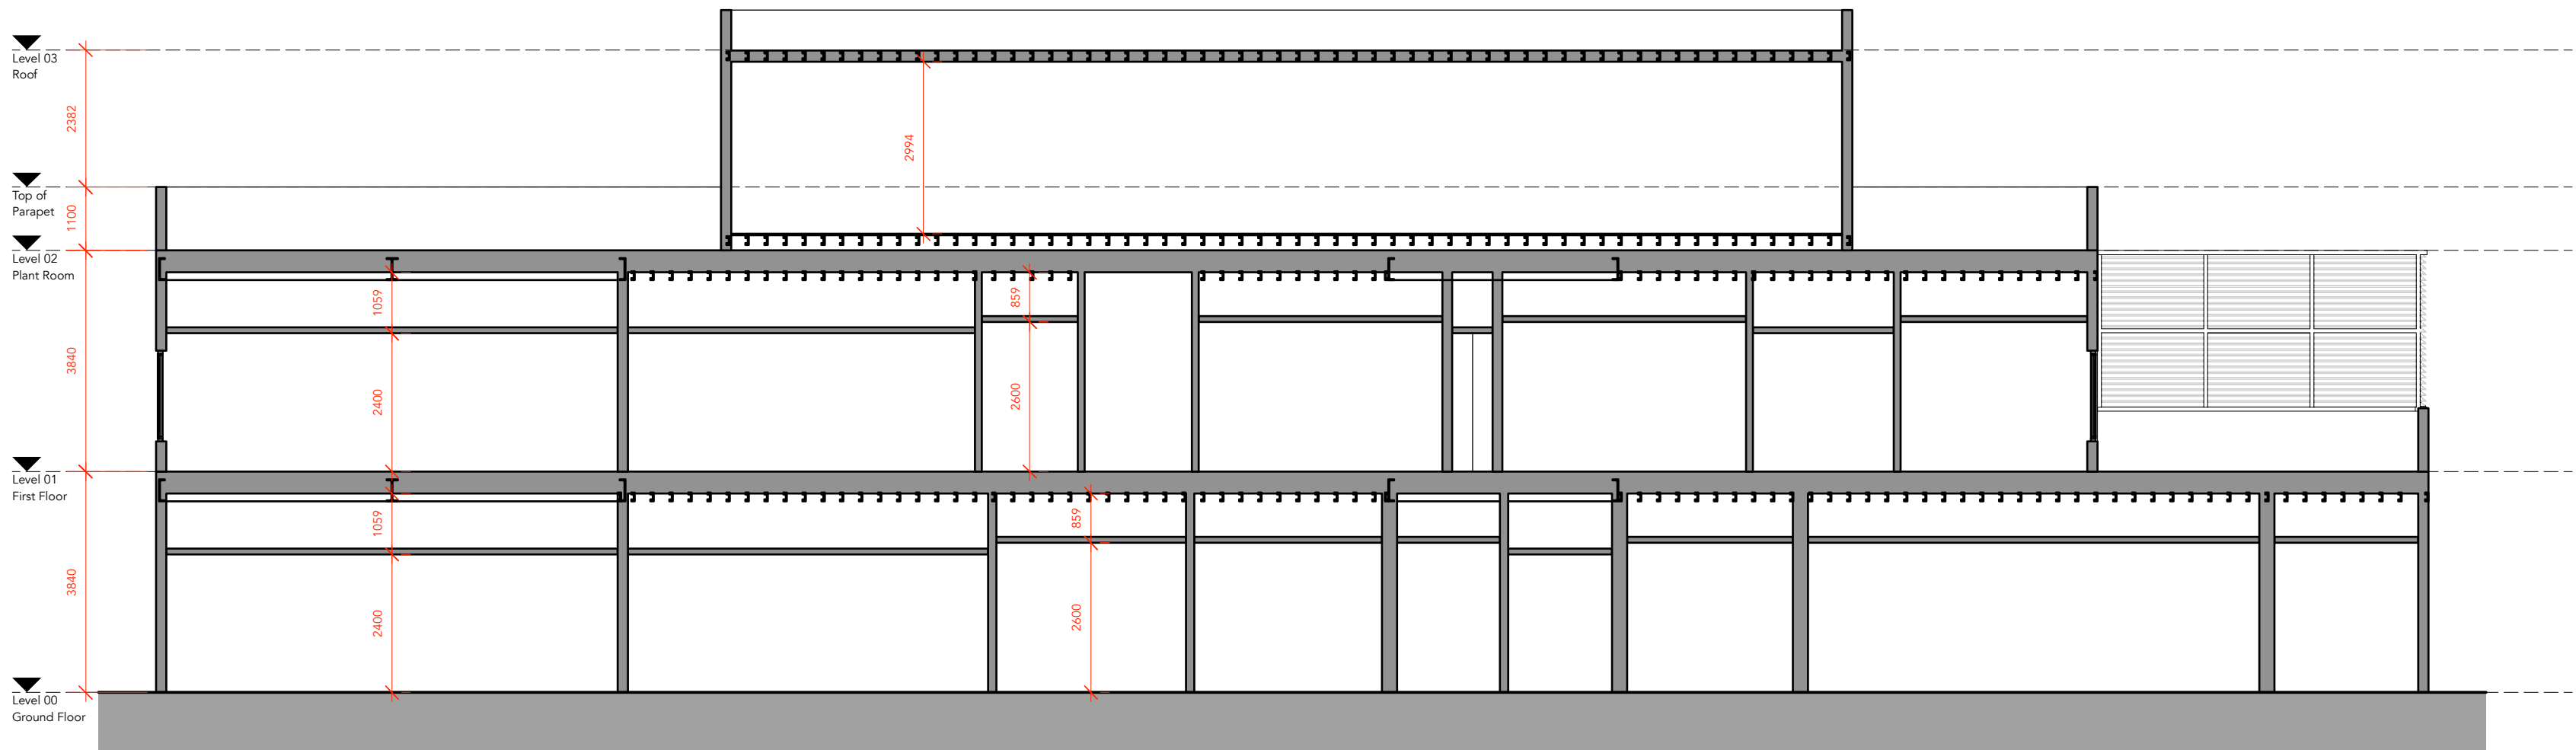

Section B-B

Notes:

This drawing is to be read in conjunction with all other consultants engineers and specialist sub contractors drawings.
All items are to be cross referenced throughout design, tender & construction.


Any discrepancies whatsoever discovered must be reported to the Main Contractor or Contract Administrator (CA) as soon as they become apparent.

The Main Contractor is responsible for checking all dimensions prior to commencement of work.

All specified manufacturers are OSA (or similar approved) OEA (or equal approved) whether stated or not. Any equivalent product or manufacturer must be approved in writing by the CA before use.

All structure shown on these drawings is based on structural philosophy & is to be fully designed, detailed & dimensioned by 'Others'. Refer to Structural Engineers plans for current structural design.

All drawings are to be read in conjunction with project specific NBS (national building specification)

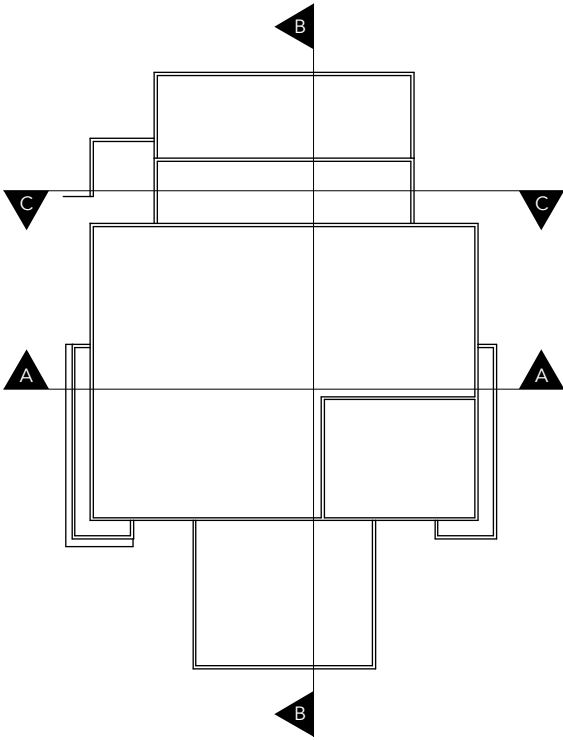

Section Plan
1:500

P03	18/08/2023	Amended Section A A to reflect current proposals	BCP
P02	17/07/2023	Updated to reflect current proposal.	BCP
P01	14/03/2023	Issued for Information	BCP

Rev	Date	Revision Details	Author
-----	------	------------------	--------

Status	Purpose For Issue
--------	-------------------

S0	Initial Issue
----	---------------



The Design Buro (Coventry) Ltd
5 Euston Place,
Leamington Spa,
Warwickshire,
CV32 4LN

01788 555350
www.thedesignburo.co.uk

Client	NHS Property Services
--------	-----------------------

Job	Hinckley Daycase & CDC Business Case Support
-----	--

Title	Proposed Section A-A & B-B
-------	----------------------------

Drawn BCP	Date Apr 2023	Checked MH	Date Apr 2023
--------------	------------------	---------------	------------------

Scale:Size	1:100	@	A2
------------	-------	---	----

Drawing Number	Revision
----------------	----------

1782-DBC-ZZ-XX-DR-A-0630	P03
--------------------------	-----

The copyright of this drawing is vested in the Architect/ Designer and must not be copied or reproduced without his written consent. Figured dimensions only to be taken from this drawing. All contractors and / or specialists must visit the site and be responsible for taking and checking all dimensions relative to this work.