



Section B-B

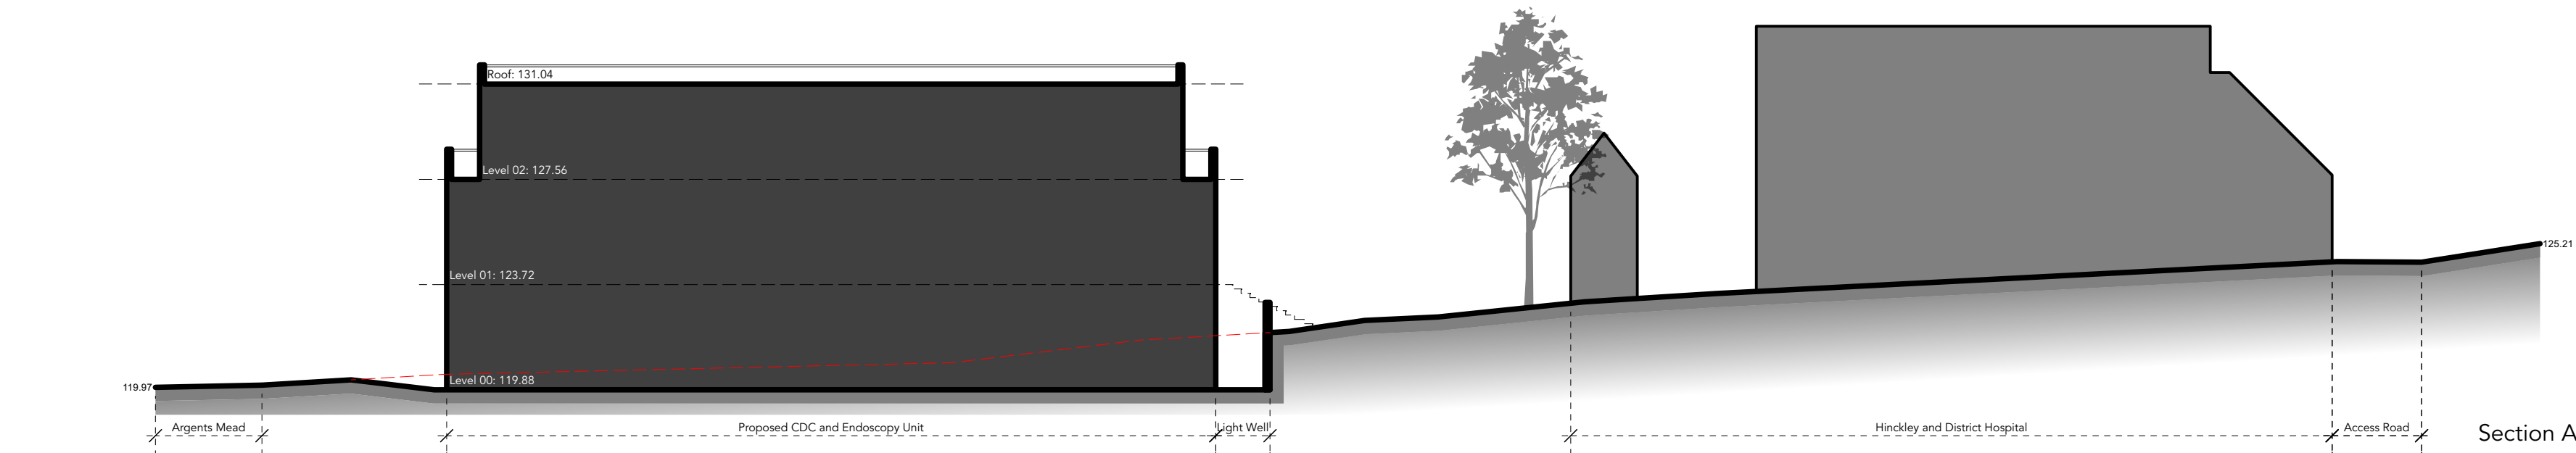

Section A-A

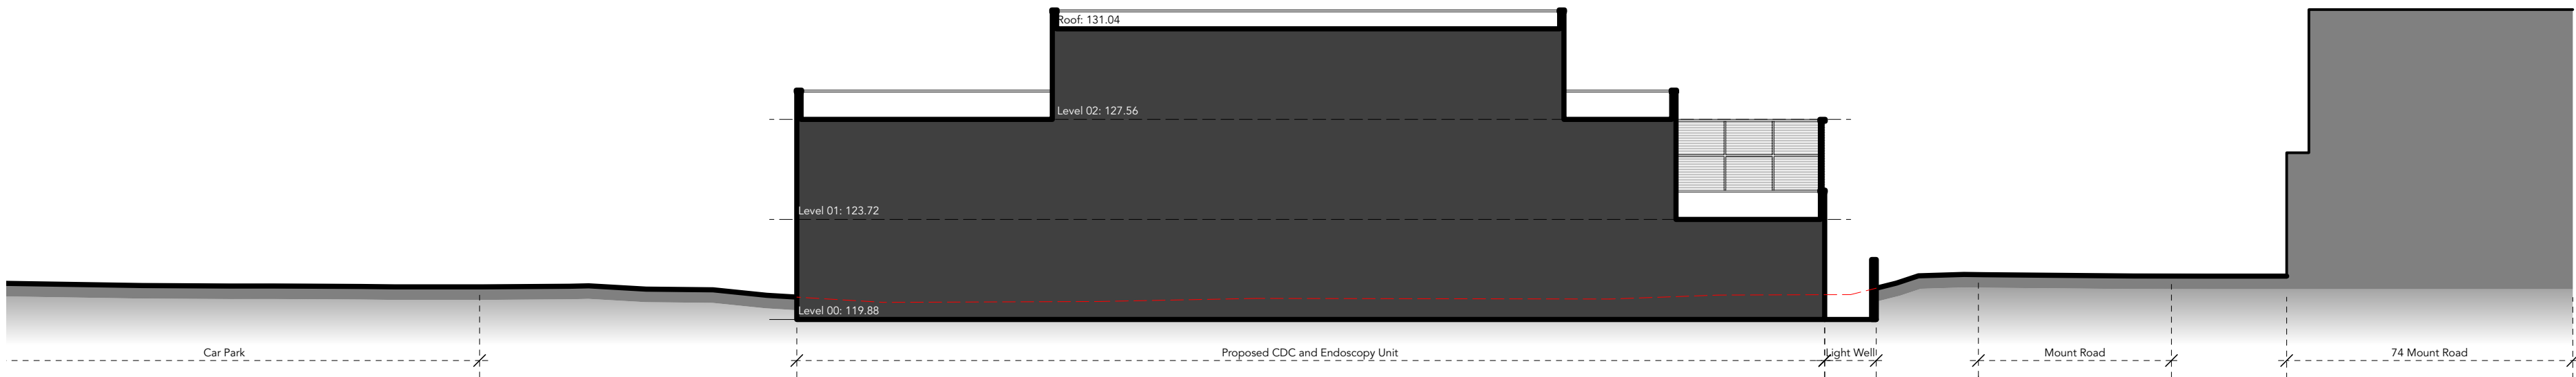

Section C-C



Notes:

This drawing is to be read in conjunction with all other consultants engineers and specialist sub contractors drawings.
All items are to be cross referenced throughout design, tender & construction.

Any discrepancies whatsoever discovered must be reported to the Main Contractor or Contract Administrator (CA) as soon as they become apparent.

The Main Contractor is responsible for checking all dimensions prior to commencement of work.

All specified manufacturers are OSA (or similar approved) OEA (or equal approved) whether stated or not. Any equivalent product or manufacturer must be approved in writing by the CA before use.


All structure shown on these drawings is based on structural philosophy & is to be fully designed, detailed & dimensioned by 'Others'. Refer to Structural Engineers plans for current structural design.

All drawings are to be read in conjunction with project specific NBS (national building specification)

Site Address

Hinckley and District Hospital
Mount Road
Hinckley
LE10 1AG

North

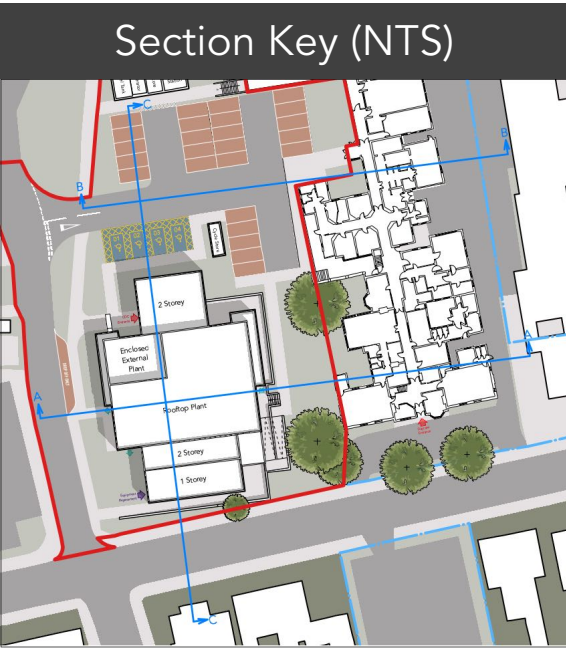

P01	04/07/2023	Issued for Information	BCP
Rev	Date	Revision Details	Author
Status	Purpose For Issue		
S0	Initial Issue		

The Design Buro (Coventry) Ltd
5 Euston Place,
Leamington Spa,
Warwickshire,
CV32 4LN
01788 555350
www.thedesignburo.co.uk

Client	NHS Propoerty Services		
Job	Hinckley Daycase & CDC Business Case Support		
Title	Proposed Site Section		
Drawn BCP	Date Jul 2023	Checked MH	Date Jul 2023
Scale:Size	1:200	@	A2
Drawing Number	Revision		
1782-DBC-ZZ-XX-DR-A-0632	P01		

The copyright of this drawing is vested in the Architect/ Designer and must not be copied or reproduced without his written consent. Figured dimensions only to be taken from this drawing. All contractors and / or specialists must visit the site and be responsible for taking and checking all dimensions relative to this work.