PLAN	**KCC 3**		
TITLE	**Block Plan – Log Cabin**		
SITE	**The Groby Fishery**		
CLIENT	Groby Fishery Limited		
NUMBER	KCC1009/03 02/10sc		
DATE	Feb 2010	**SCALE**	1:500 at A4

KERNON COUNTRYSIDE CONSULTANTS
Brook Cottage, Purton Stoke, Swindon SN5 4JE
Tel 01793 771333 Fax 01793 778384
This plan is reproduced from the Ordnance Survey under copyright licence 100015226.

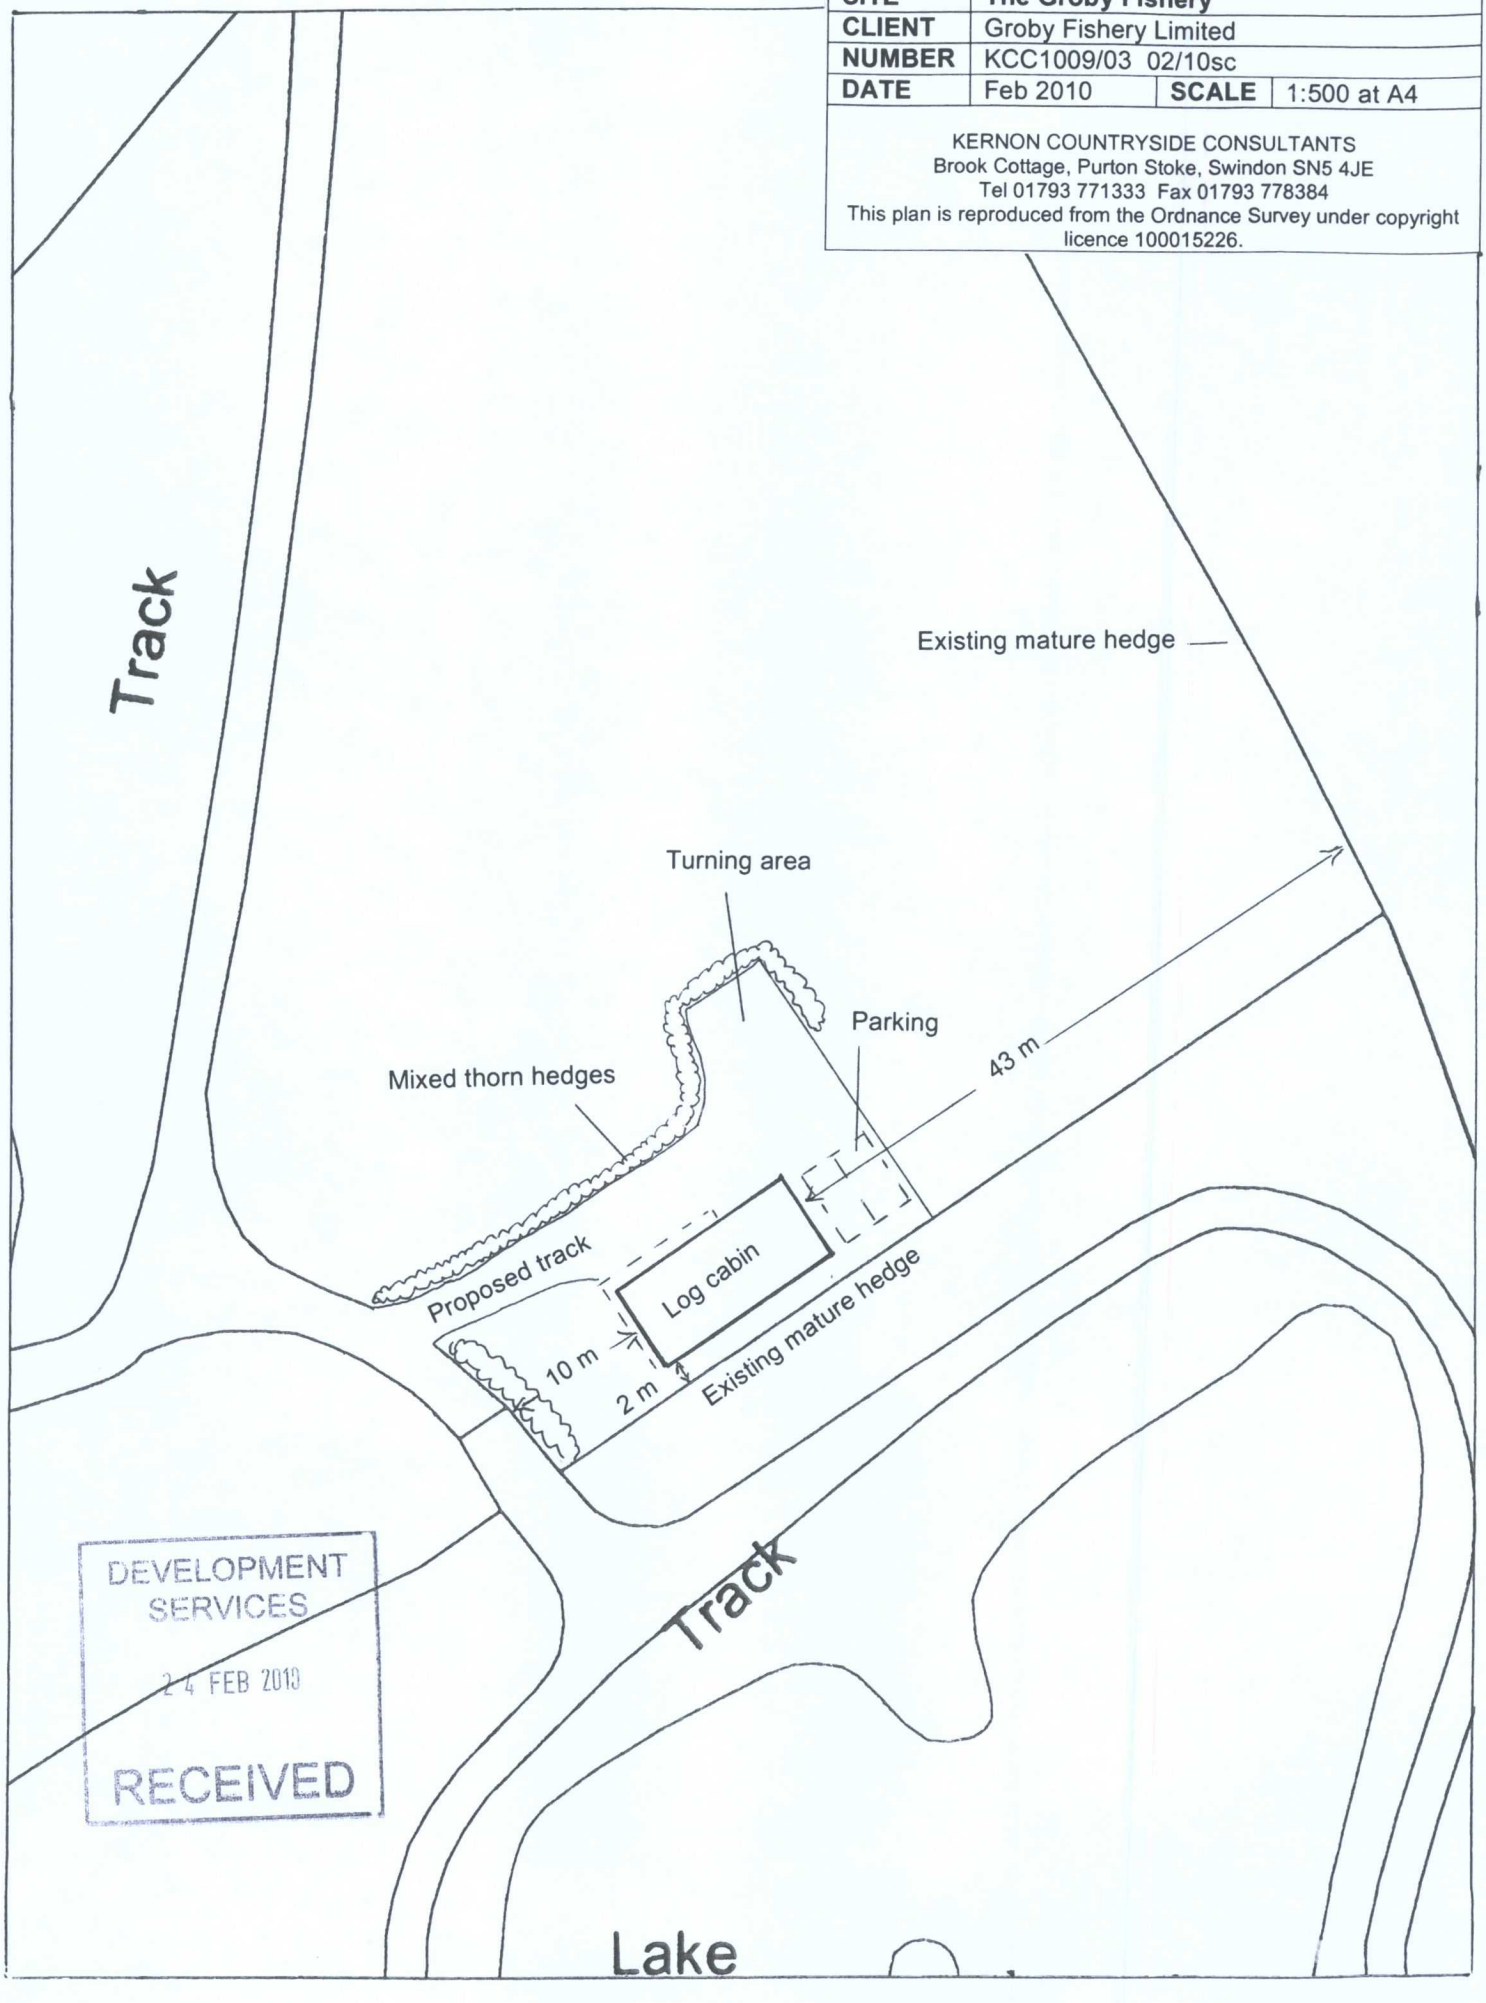

DEVELOPMENT SERVICES
24 FEB 2010
RECEIVED