Norwegian Log
BUILDINGS
230 London Road
Reading
RG 6 1AH
T 0118 966 9236
F 0118 966 0456
e-mail: sales@norweglanlog.co.uk
website: www.norweglanlog.co.uk

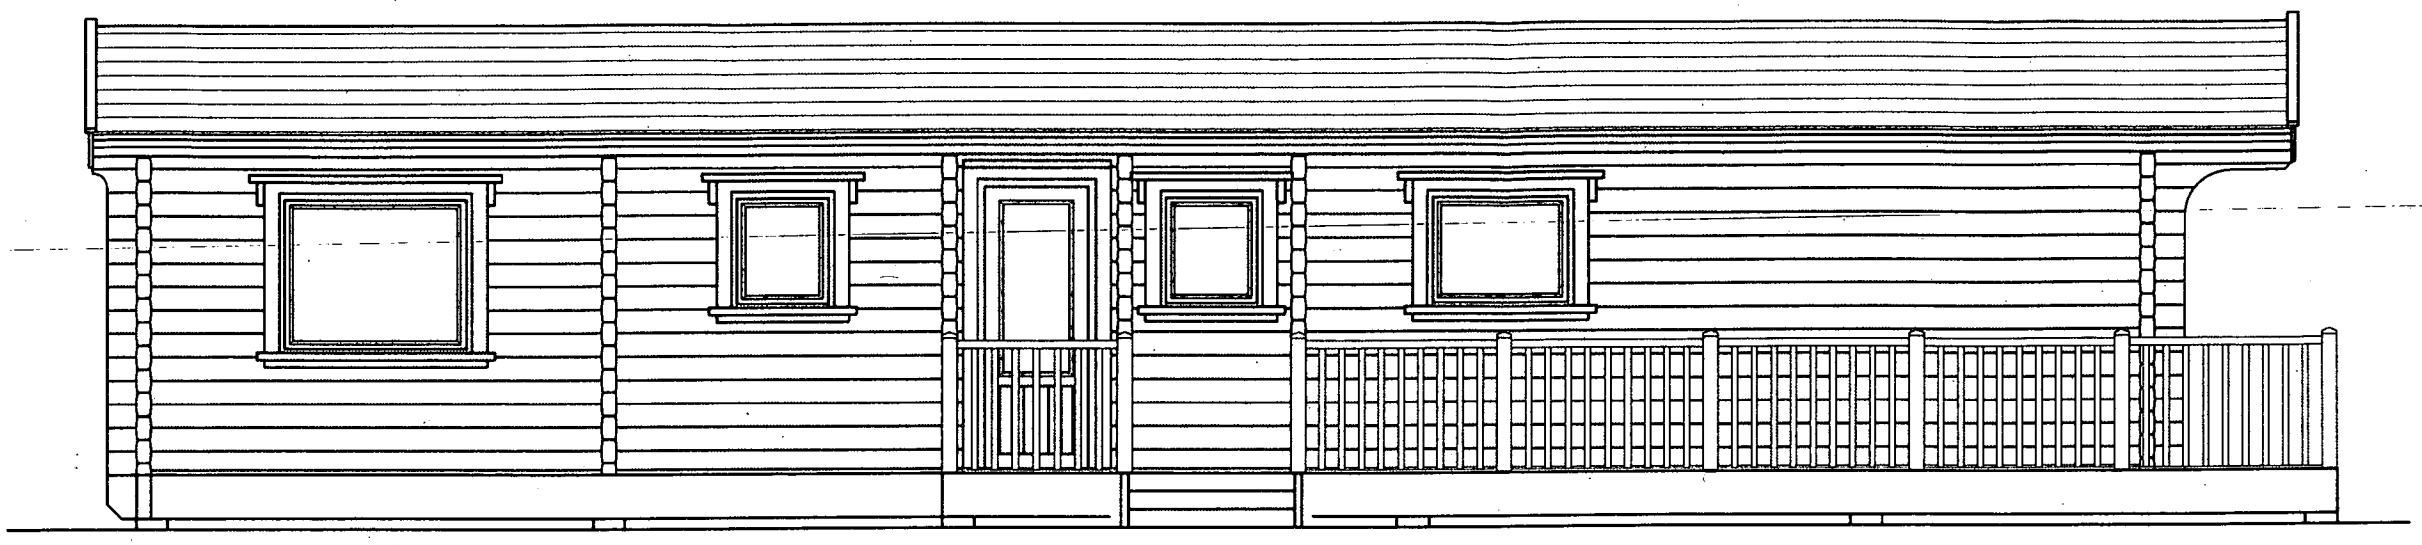

Front Elevation

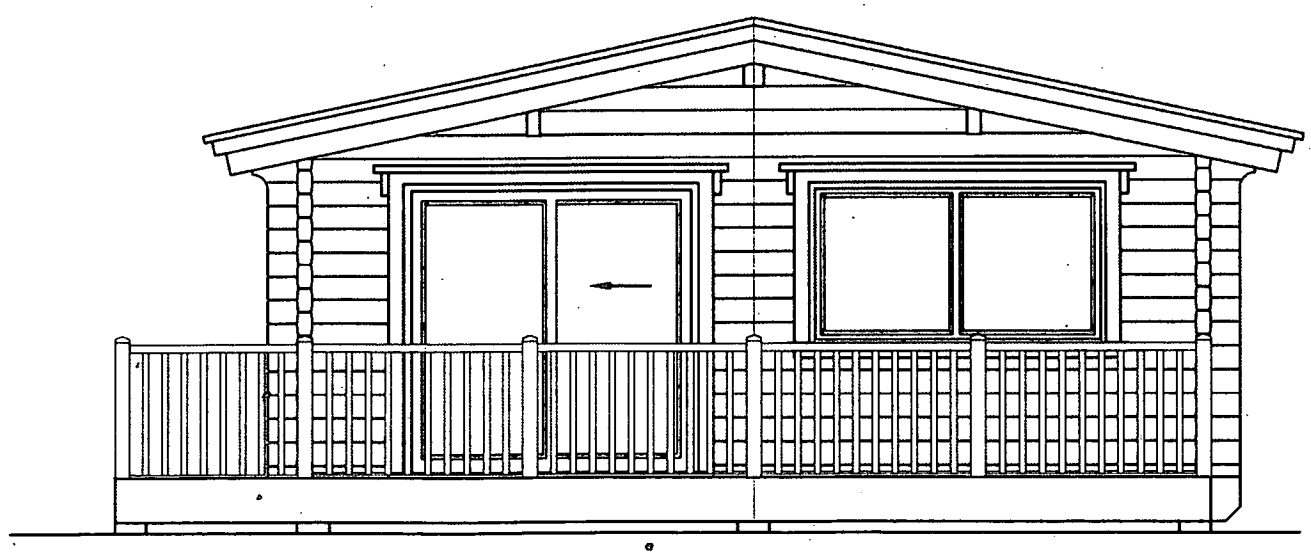

Verandah Elevation

DEVELOPMENT SERVICES
24 FEB 2010
RECEIVED

Client	
Project The Nordic Elevations sheet 1 of 2	
Scale 1:50	Date

The copyright of this drawing remains the property of Norwegian Log Buildings Ltd and must not be transferred to a third party without the written permission of the copyright holders.

Drg. No.	Rev.