
THIS DRAWING IS COPYRIGHT
DIMENSIONS ARE NOT TO BE SCALED FROM THIS DRAWING
ELECTRONIC DATA IS NOT TO BE AMENDED/DELETED WITHOUT AXON PERMISSION



KING'S ROW ELEVATION

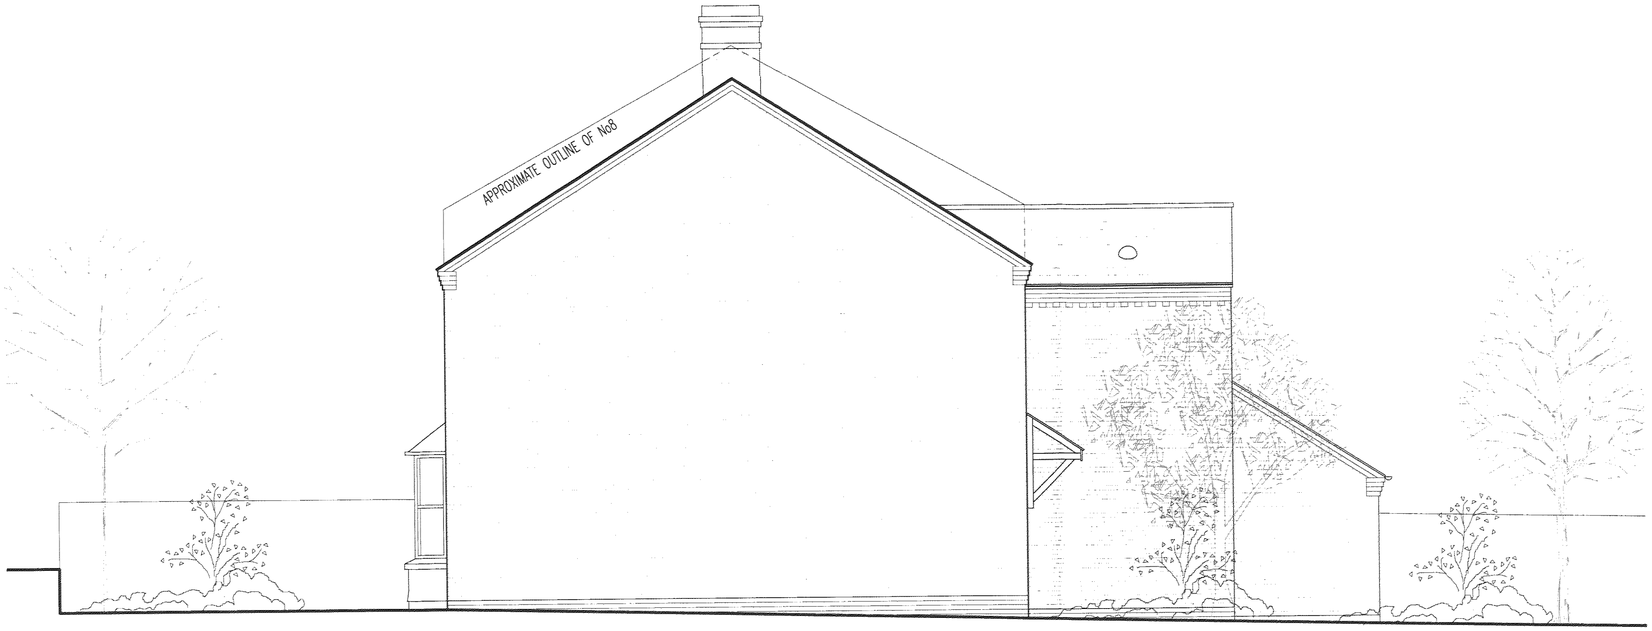


SIDE ELEVATION

REV	DATE	INIT	DESCRIPTION



CAR PARK ELEVATION

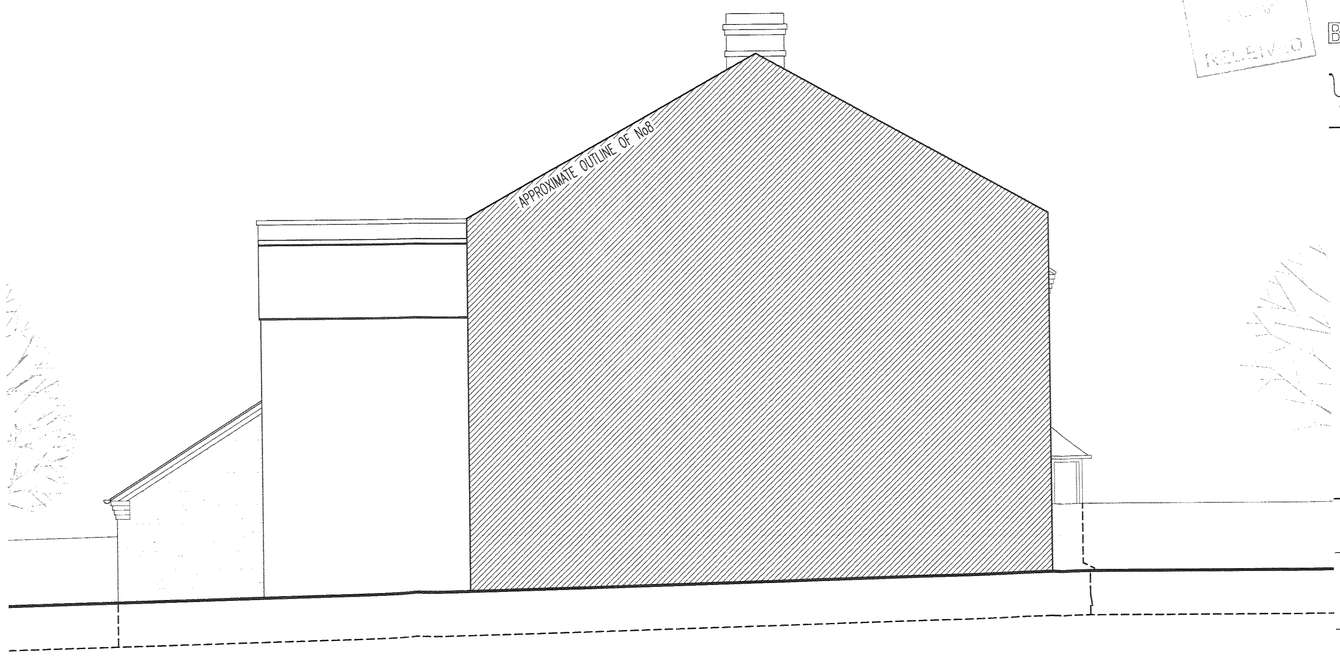

SIDE ELEVATION

BECKETT ASSOCIATES
23A MOUNT ROAD, HINCKLEY,
LEICESTERSHIRE, LE10 1AD
T/F : 01455 633556
M : 07929 309908

CLIENT
Seven Tyne Ltd

PROJECT	DRAWN
Proposed 2 No Dwellings King's Row Earl Shilton, Leicestershire	NJA
	CHECKED CB
STATUS Planning	DATE 01-08-07
DRAWING Proposed Elevations	SCALE 1:50@A1
DRAWING No. 06/815 - 5002	REVISION -