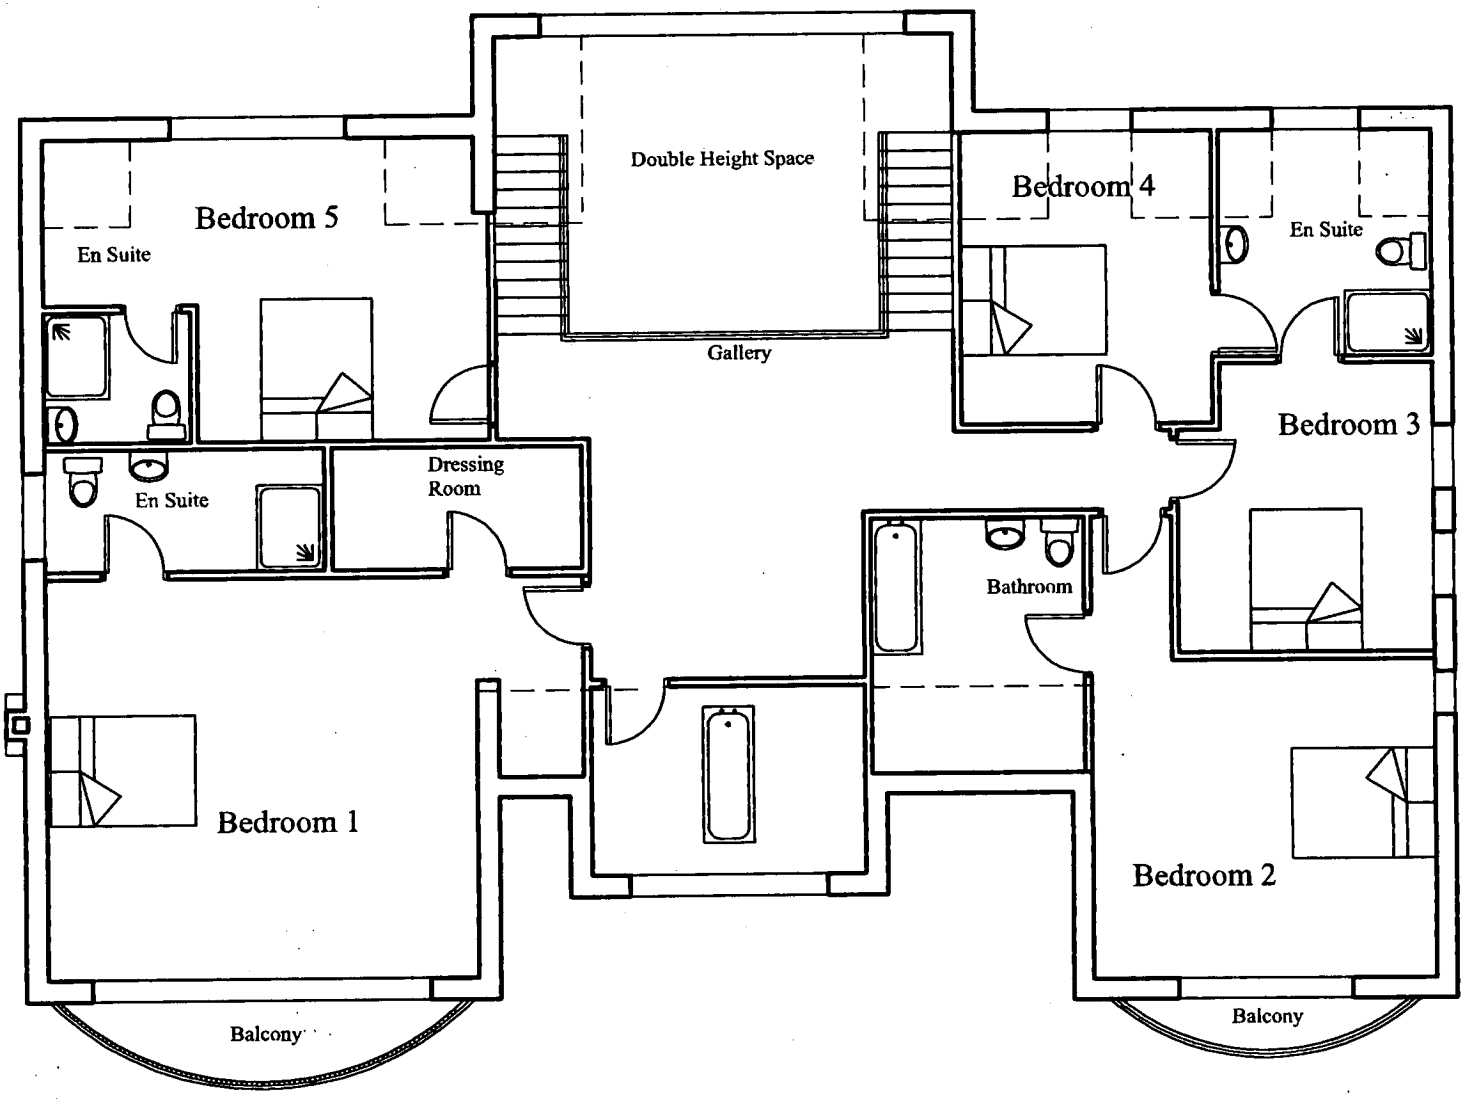

1st Floor

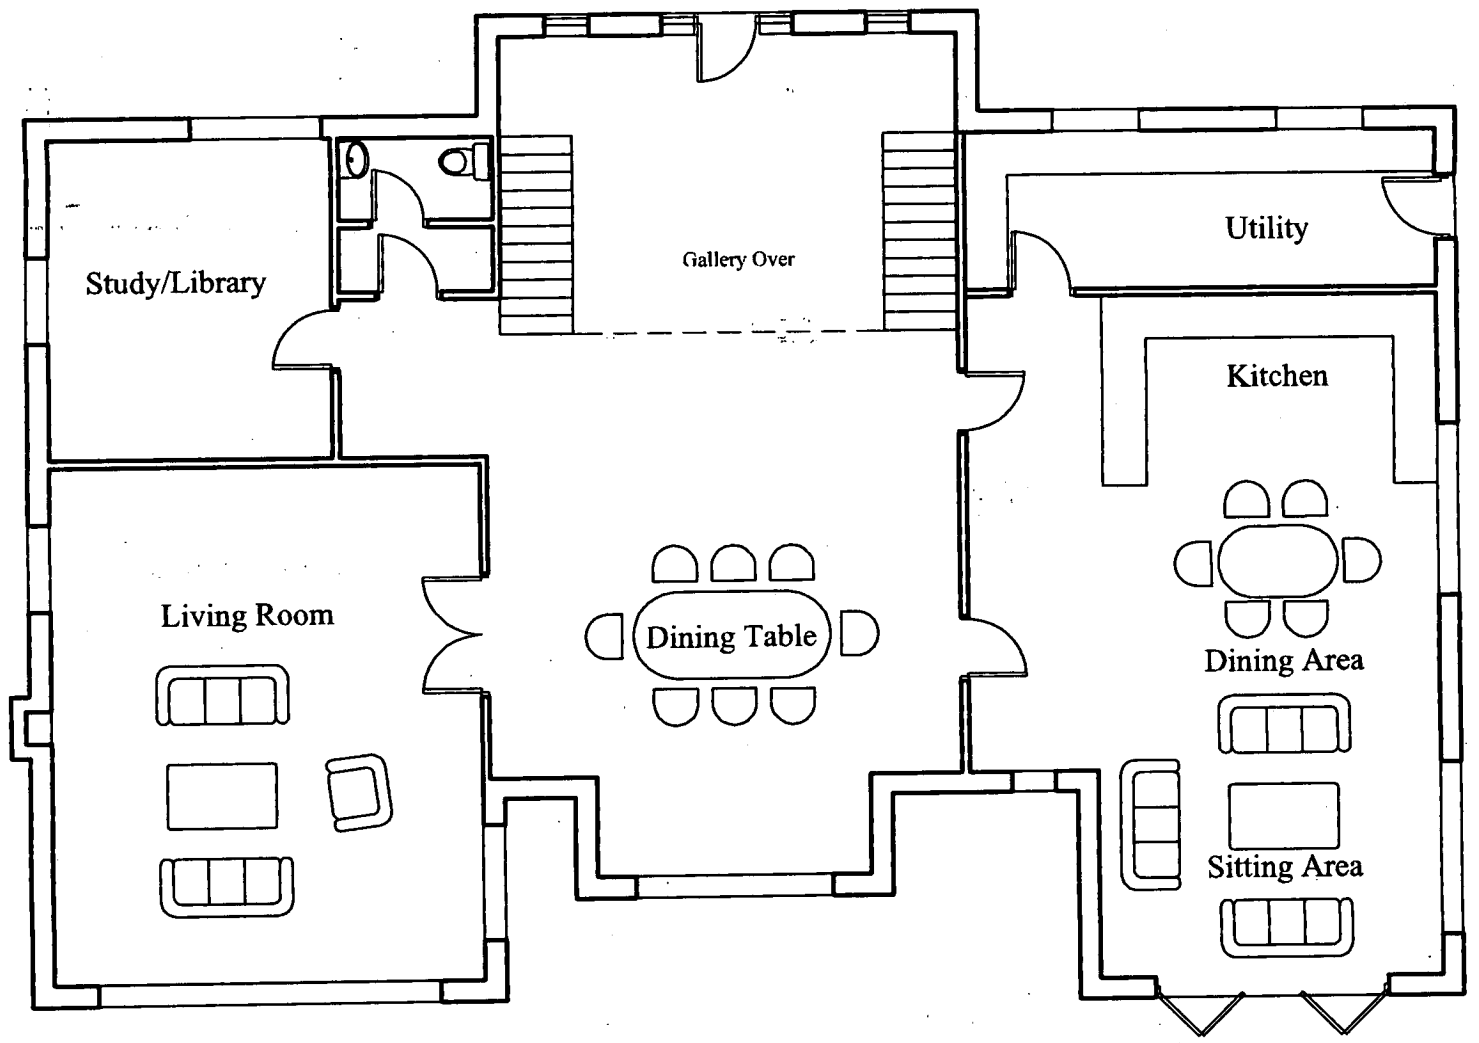



Ground Floor

Revisions
A. 21.04.08 Windows amended
B.23.04.08 East elevation window changed

JULIAN OWEN ASSOCIATES
ARCHITECTS
6 Cumberland Avenue
Beeston, Nottingham
NG9 4DH
t 0115 922 9831
f 0115 922 4616
e enquiries@julianowen.co.uk
www.julianowen.co.uk

All Dimensions are Approximate
Do Not Scale Directly From the Drawing
All Dimensions to be Checked and Confirmed on Site
Read In Conjunction with the Specification

Job: Hill View, Wellsborough
Title: Proposed Plans
Date: Nov 07 *Scale:* 1:100
Drawing Size: **A3**
Drawing No: **1310/06B**

JOA 10, JOA 02/04/2008 11:18 AM 1310TidmarshWellsboroughT.dwg