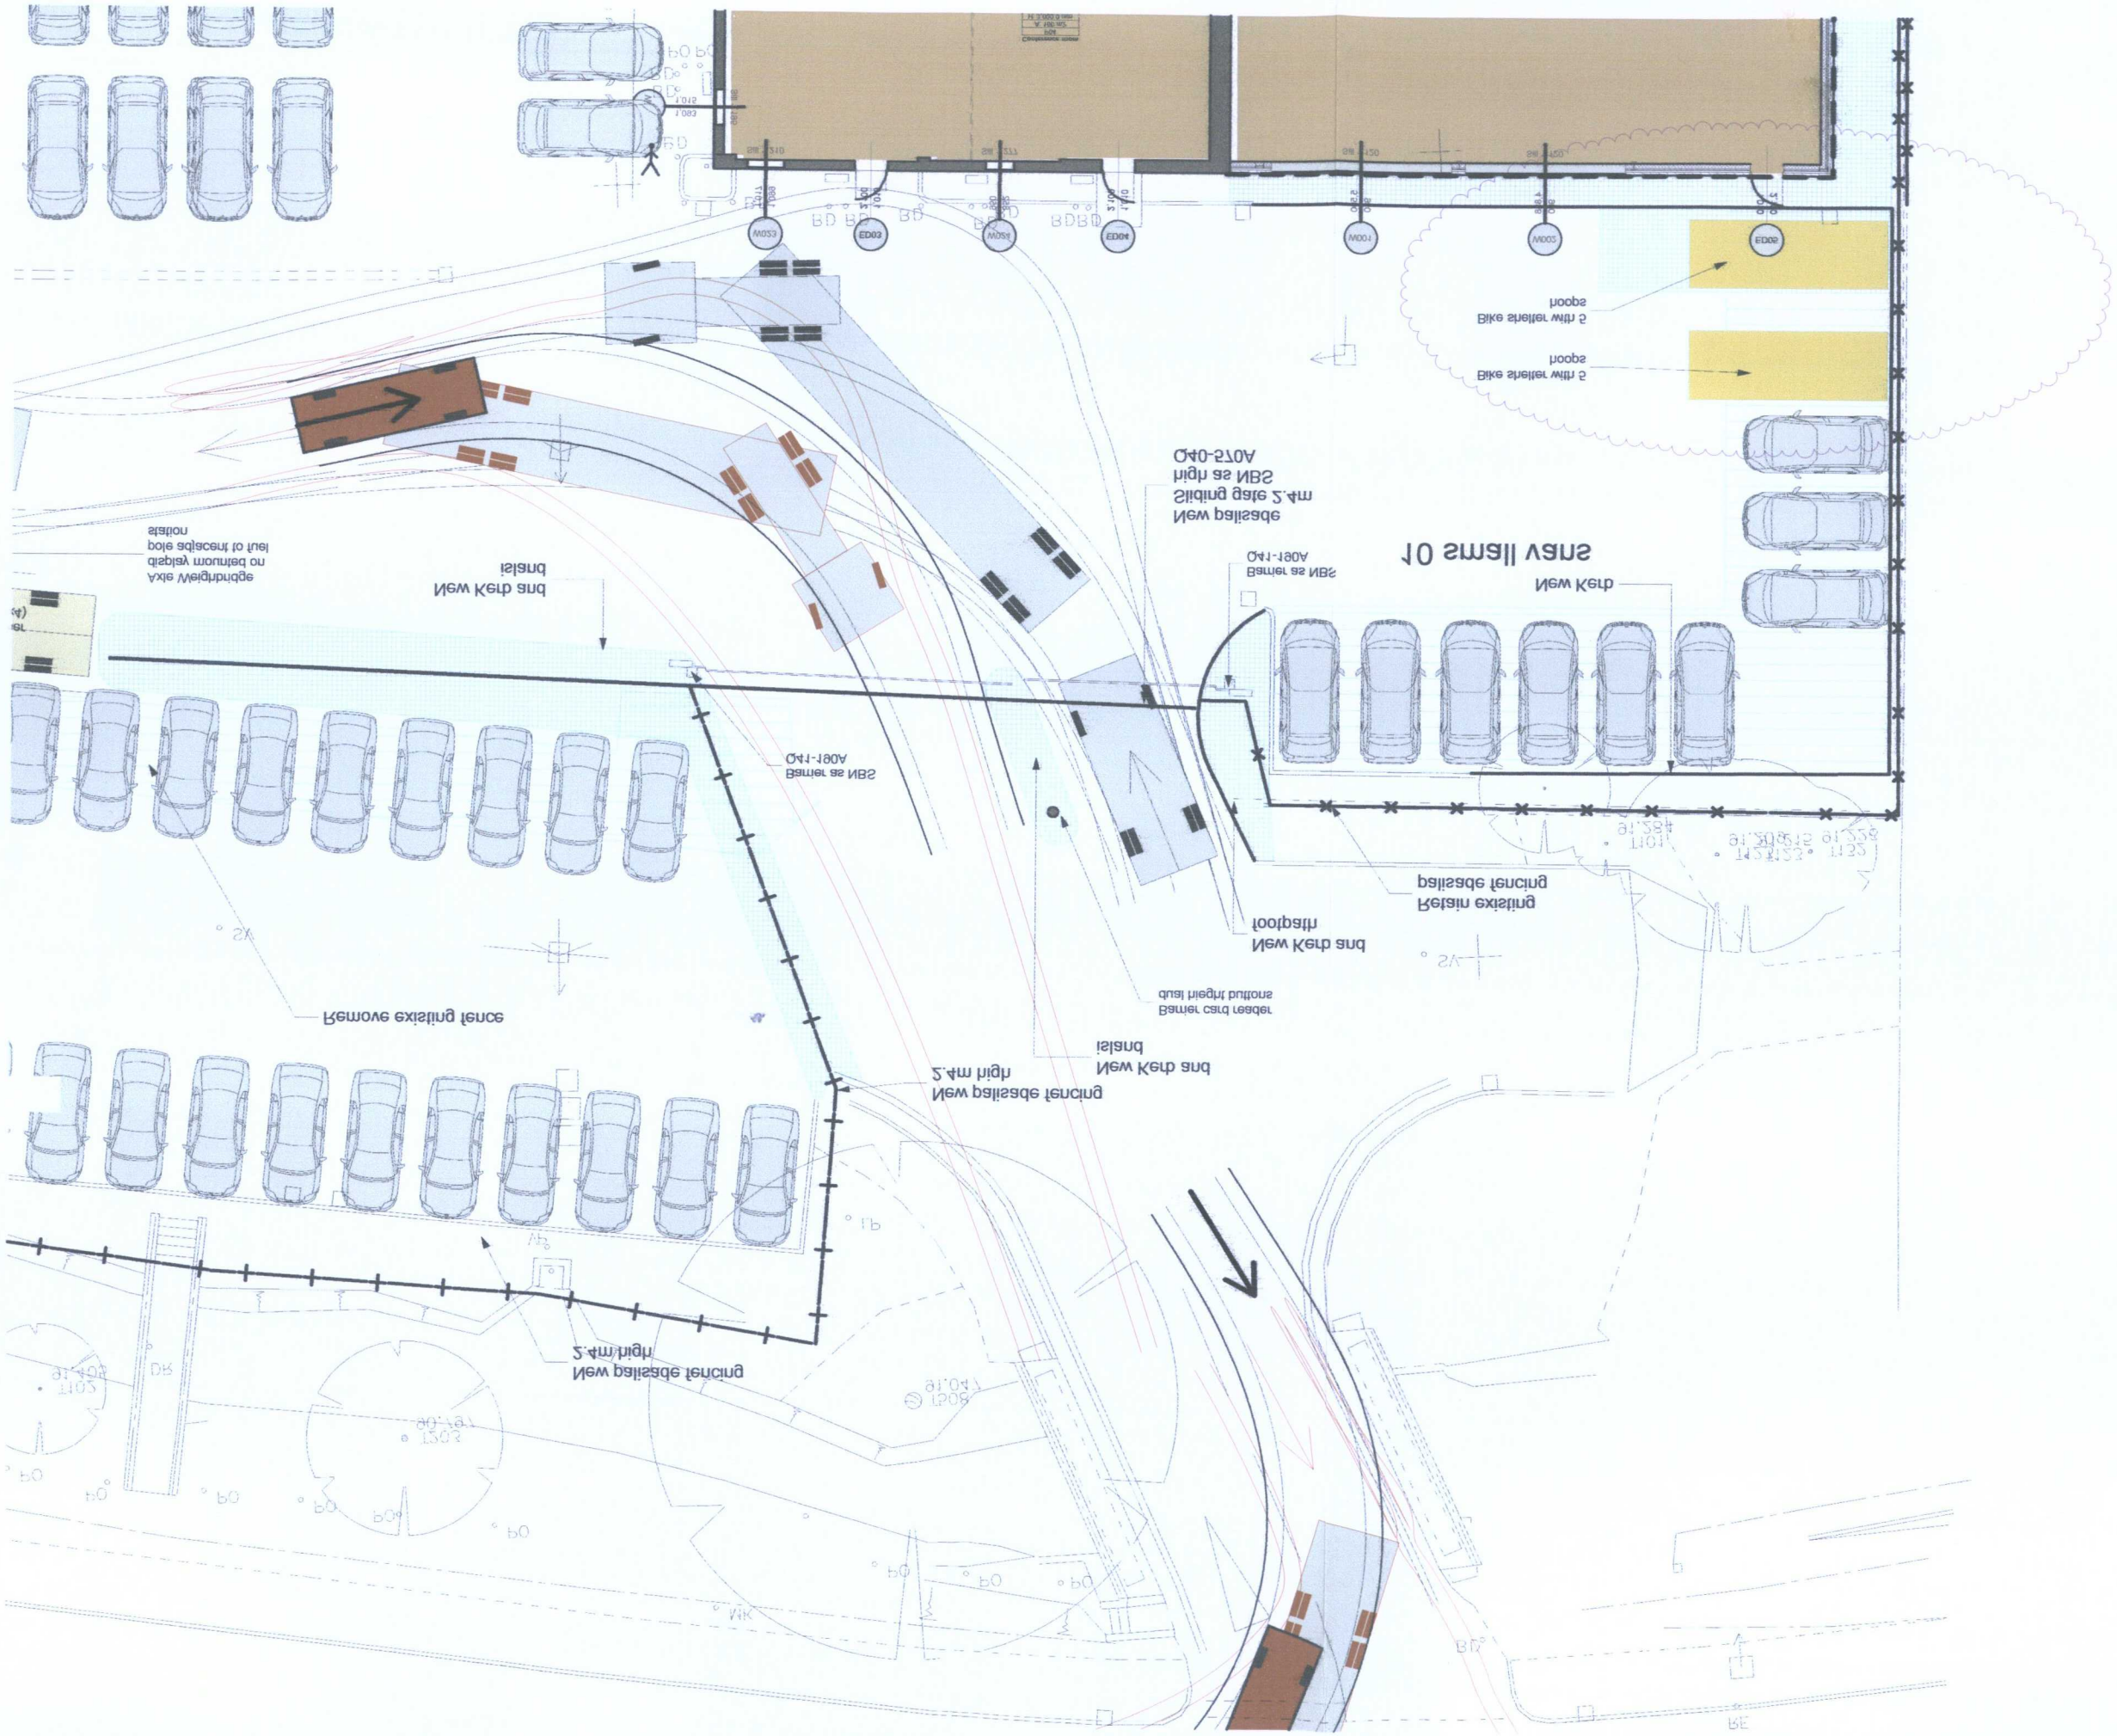

0. Ground Floor Bike shelter locations

1:200

Drawn MC | Checked ST | @ A3 | 15-08-11

CONSTRUCTION

41348 | 09

Bike shelter positions

Hinckley Depot, Hammonds Way,
Hinckley, LE10 3EQ
Western Power

Cardiff
Leicester
Longbrough
Newcastle
Newtown

1 : 01509 211510
1 : 01509 610510
www.b3.co.uk

ARCHITECTS

B3

REV	DATE	DESCRIPTION	INITIAL	CHECKED

Model Name/s :- //B3Longbrg/Projects/04000/04.1348 Western Power Hinckley
JOB NO. DATA/3 in Progress/04.1348 Construction Mkt A.dwg

THIS DRAWING IS COPYRIGHT
It must not be reproduced or disclosed to third parties without our prior
permission
Do not scale from this drawing, or, if not available, use only
information contained in the registered issued drawing to be used.
Only information included in the registered issued drawing to be used.
Any discrepancies should be reported immediately.
This drawing is to be read in conjunction with all relevant consultants.
specifications and manufacturers drawings and specification.
Any surveyed information incorporated within this drawing cannot be
accurate unless confirmed by fixed dimensions.
All dimensions are in millimetres unless noted otherwise.
PLOTTING (DWG ONLY)
B3Bspeaks Plot Style
For this drawing to be plotted as intended, the plotted as intended, the
must be used as included in 'pc' plot version

DISCONZ