DEVELOPMENT SERVICES
30 OCT 2008
RECEIVED

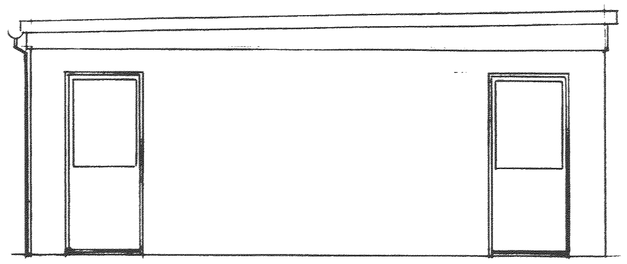

SIDE ELEVATION (OPOSITE SIDE SIMILAR)

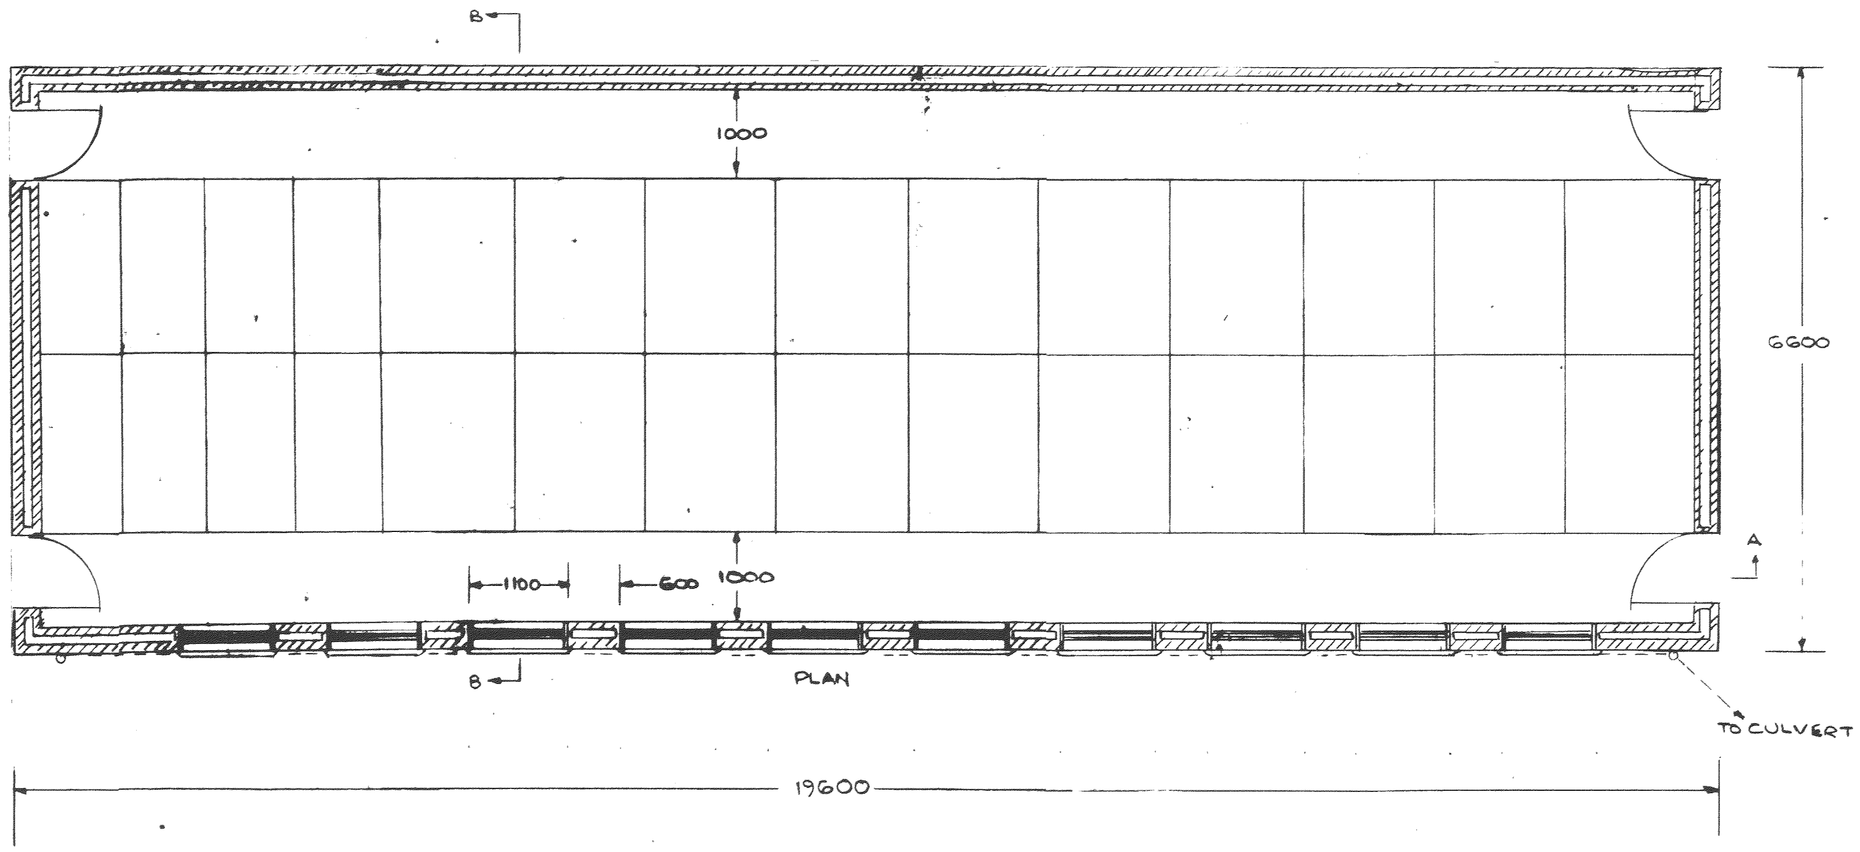

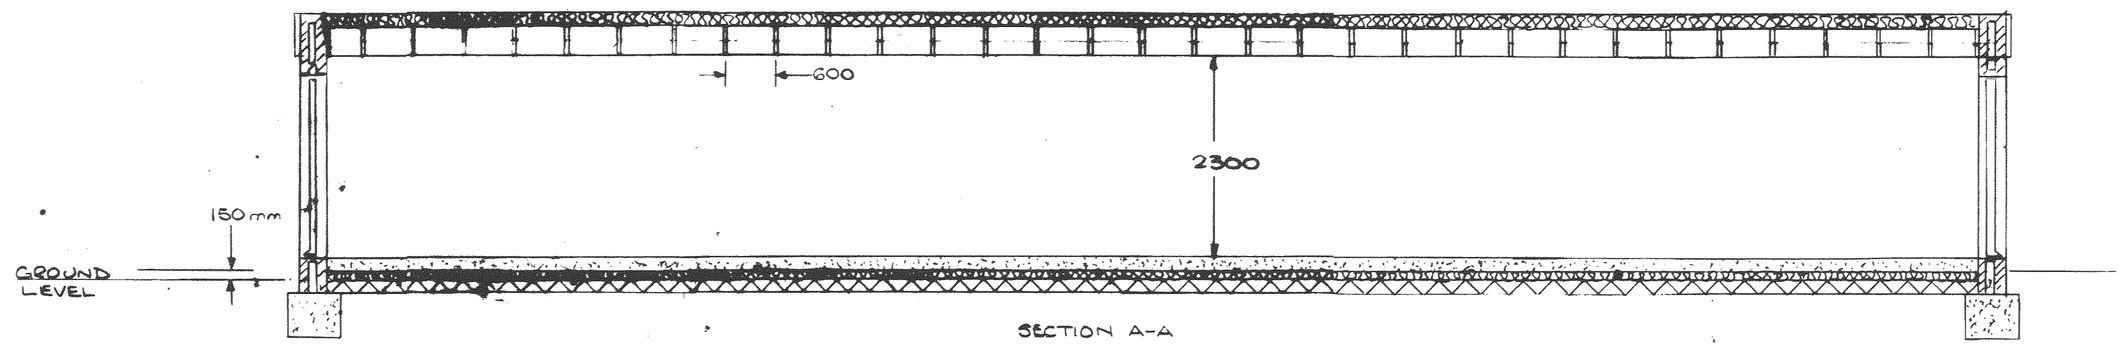

SECTION A-A

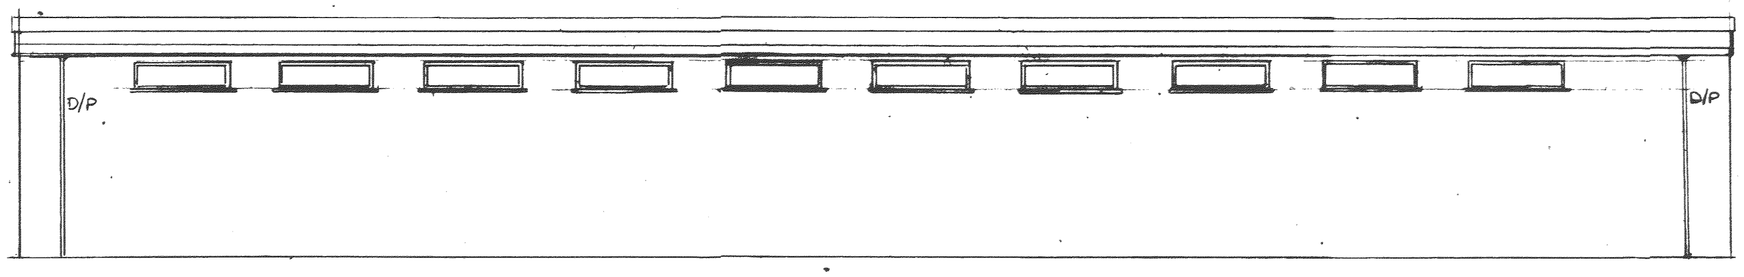

REAR ELEVATION (FRONT ELEVATION SIMILAR BUT WITH NO WINDOWS OR DIPs

Notes for Planning
1 The building will be painted white to match existing out buildings
2 Storm water will feed into the culvert

NOTE
This drawing is to be read in conjunction with the construction notes shown separate sheets

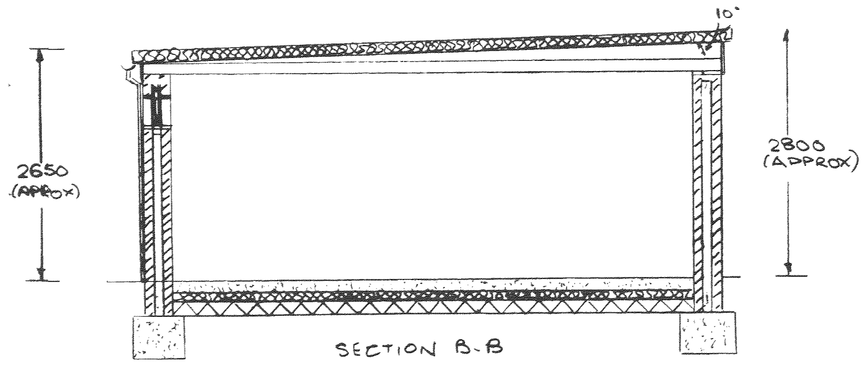

SECTION B-B

PP REF No PP-00585037
ORIGINAL SIZE A1

DEVELOPMENT SERVICES
30 OCT 2008
RECEIVED

Dingley Technical Services
3 St Mary's Court
Barwell
Leics
LE9 8DF
Tel: - 01455842789

14 UNIT DOG KENNEL FOR:-
MRS A MITCHELSON
ROSE COTTAGE
ASHBY ROAD
STAPLETON
LEICS
LE9 - 8JF

DATE	DIMNS	SCALE
28-10-08	mm	1:50

DRAWING No AK1087