18 SEP 2007

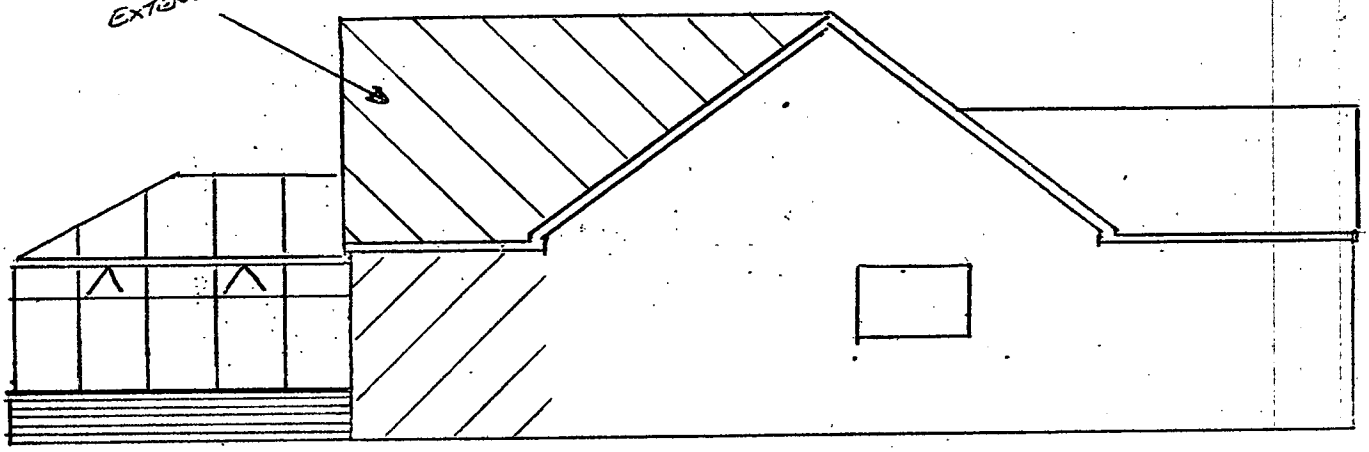

SIDE ELEVATION (B)

PVC FRAMES
POLYCARBONATE ROOF
MATCHING BRICK DWARF WALLS
SAFETY GLASS
BAR TOP LIGHTS

DEVELOPMENT SERVICES
18 SEP 2007
RECEIVED

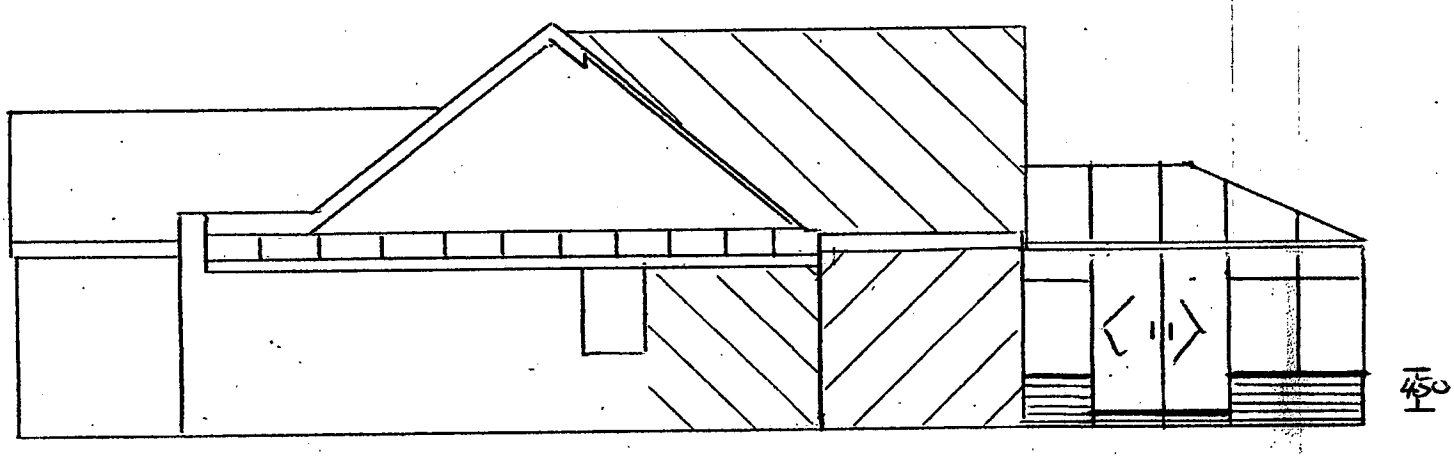

SIDE ELEVATION (A)

SCALE 1 : 100

DRAWN BY : T. FARRINGTON
C/O EASY FIT Conservatories
West Bromwich Road
Tame Bridge
Walsall WS5 4AN

Ref...REEVES
PROPOSED CONSERVATORY TO
21 DENIS ROAD
BURBAGE
HINCKLEY LE10 2LR