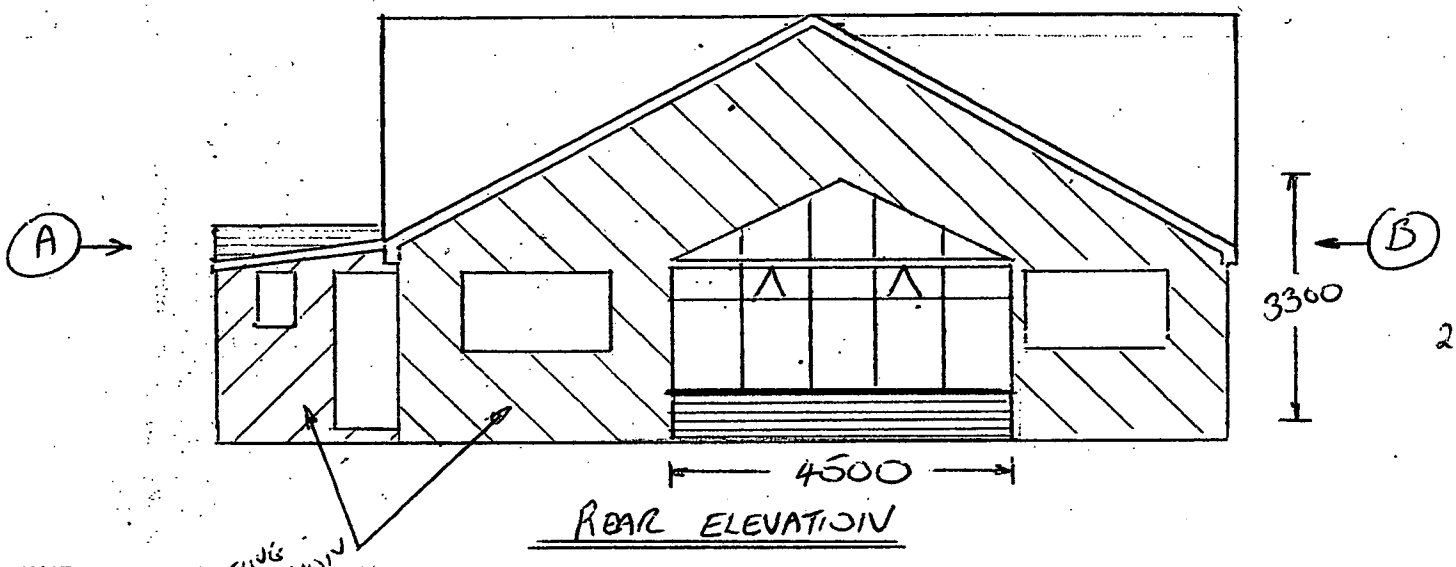

REAR ELEVATION

EXISTING EXTENSION

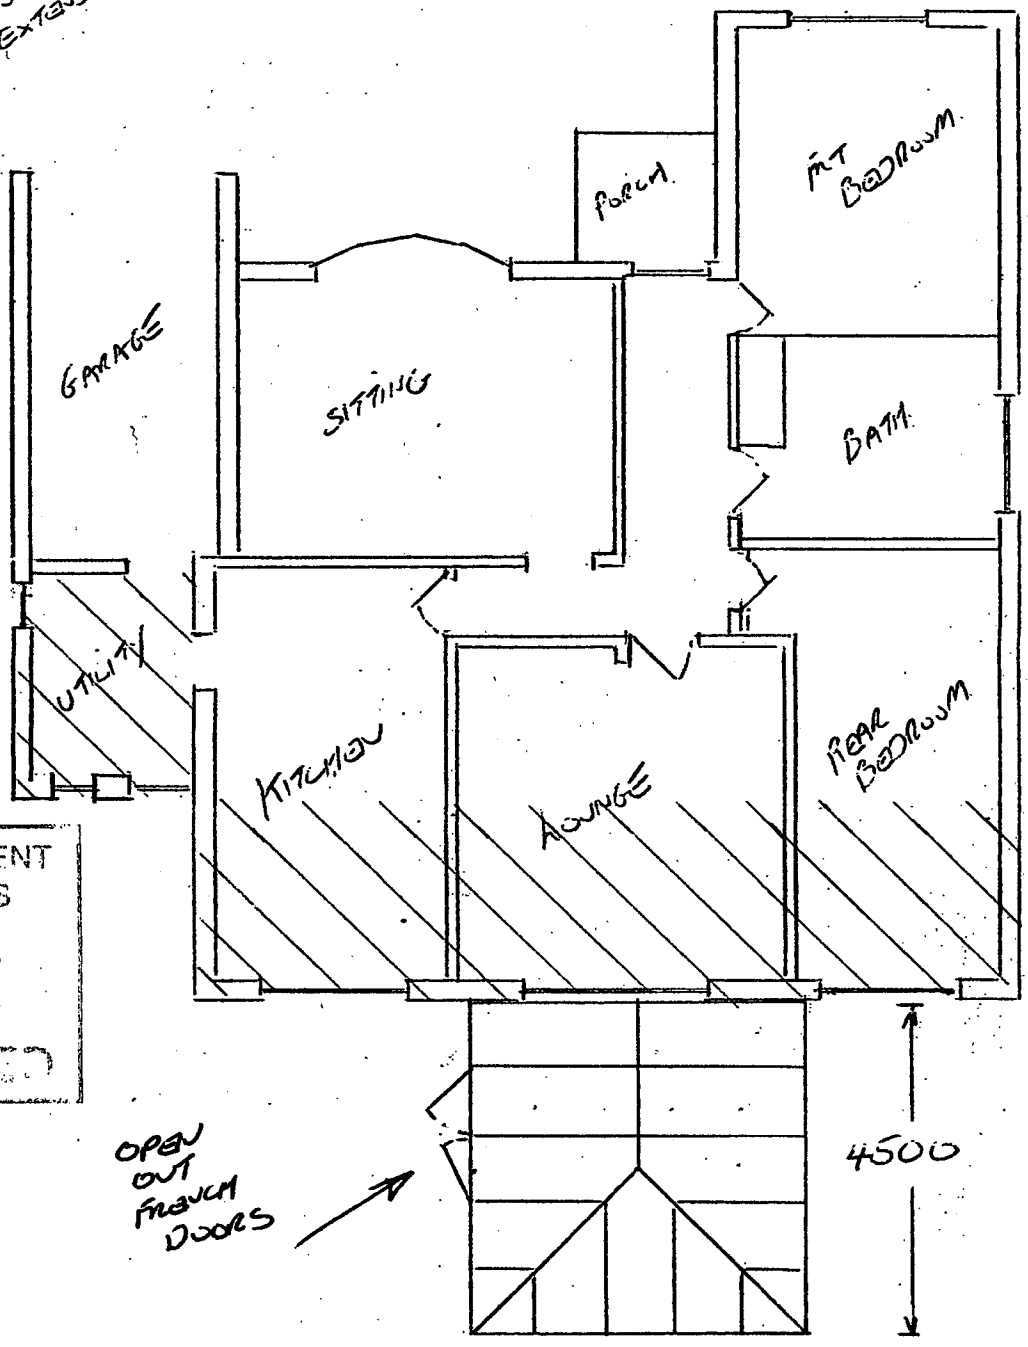

PLAN

DEVELOPMENT SERVICES
18 SEP 2007
RECEIVED