
CLIENT	PROJECT	TITLE	SCALE	DATE	Revisions
F.P McCANN	**PROPOSED PARTS STORE** ENNSTONE PRECAST CADEBY	**LOCATION PLAN** PLANNING DRAWING 1 OF 4	1:2500	JAN'09	
			DRAWN SL	CHECKED S.C.	

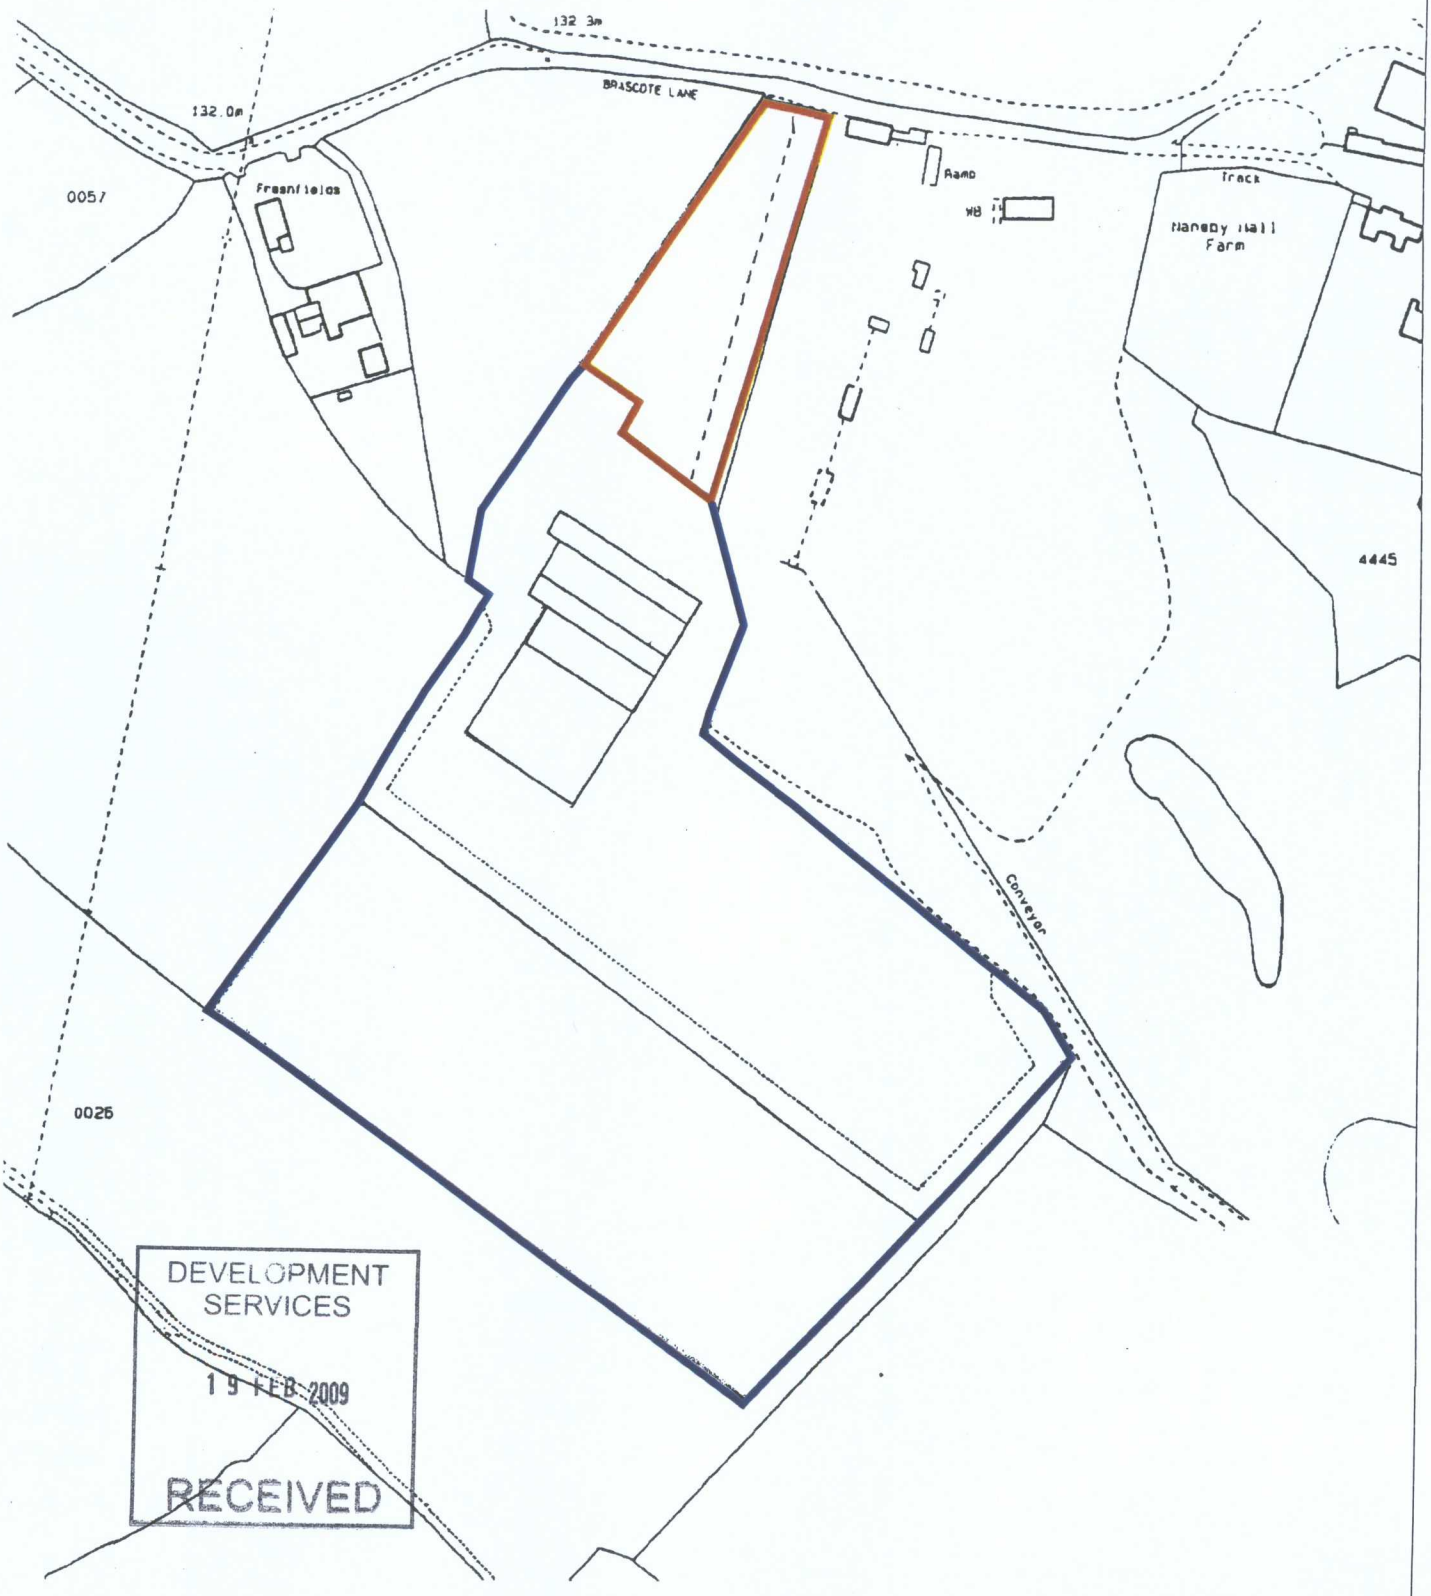

ward design

the gravel – 10 main street – castledawson – northern ireland – bt45 8ab
t. +44 (0)28 7946 9000 +44 (0)28 7946 9900 f.
e. info@ward-design.com www.ward-design.com w.

DRAWING NO.

08/5366-PD-01