

FINISHES


ROOF TO BE EPDM RUBBER ROOFING SYSTEM;
COLOUR : BLACK.
GUTTERS & DOWNPIPES BLACK ALUMINIUM
SEAMLESS.
WALLS TO BE TIMBER COLOUR; STAINED TIMBER
WINDOWS TO BE TIMBER - OAK
WINDOWS TO BE SINGLE GLAZED
CONCRETE BASE TO BE PLASTERED AND PAINTED

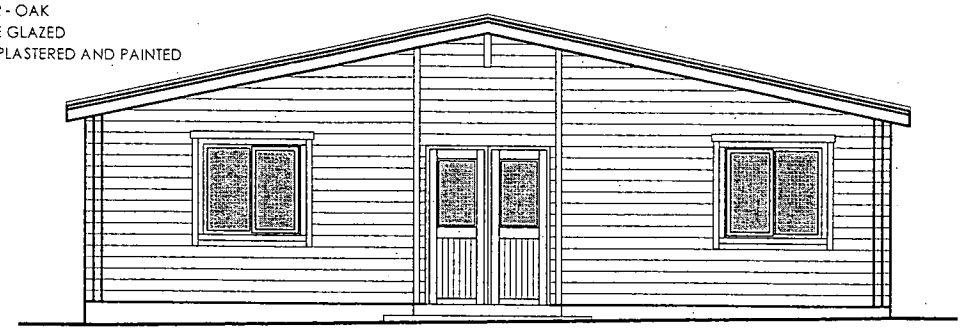


Side Elevation

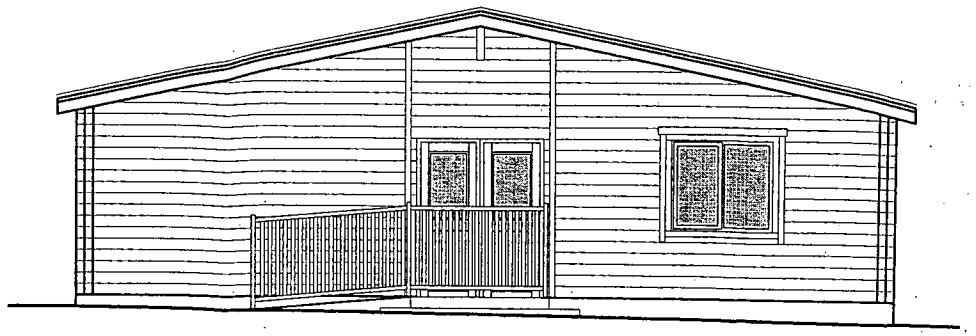


Side Elevation

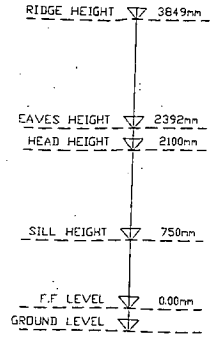


DEVELOPMENT SERVICES
19 FEB 2009
RECEIVED

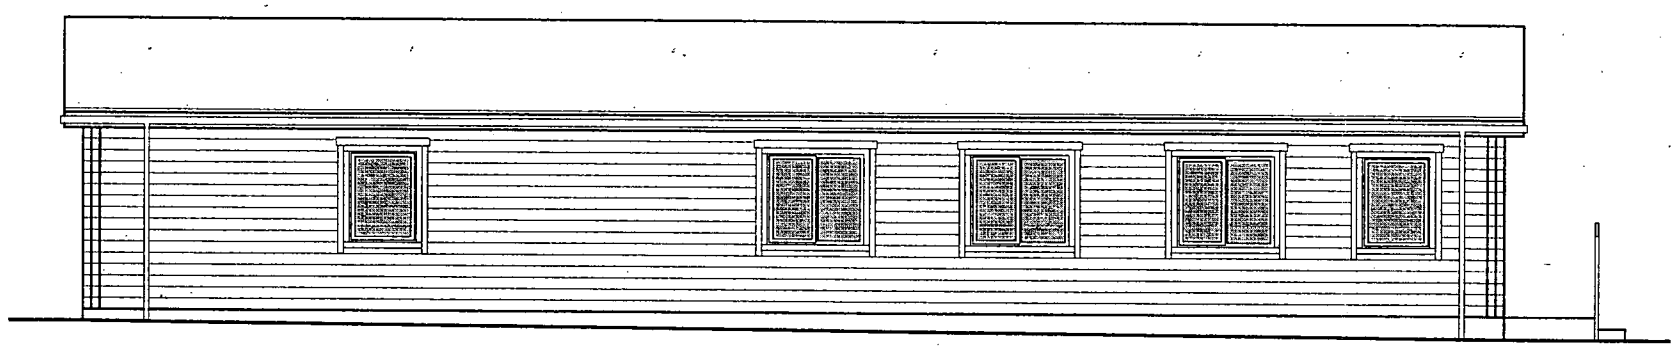


Side Elevation

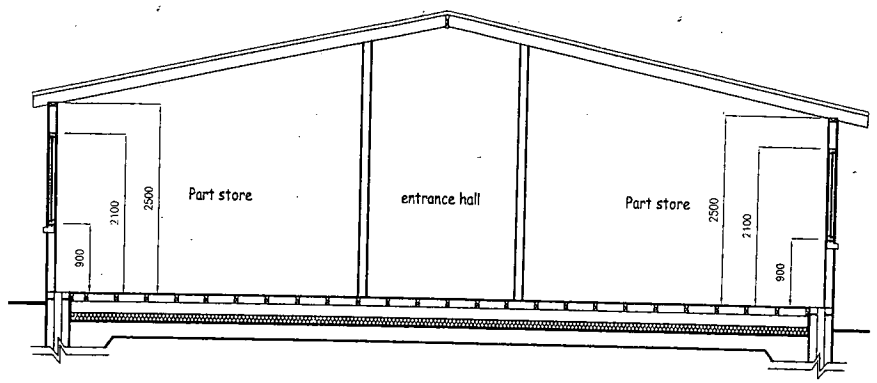

Section A-A

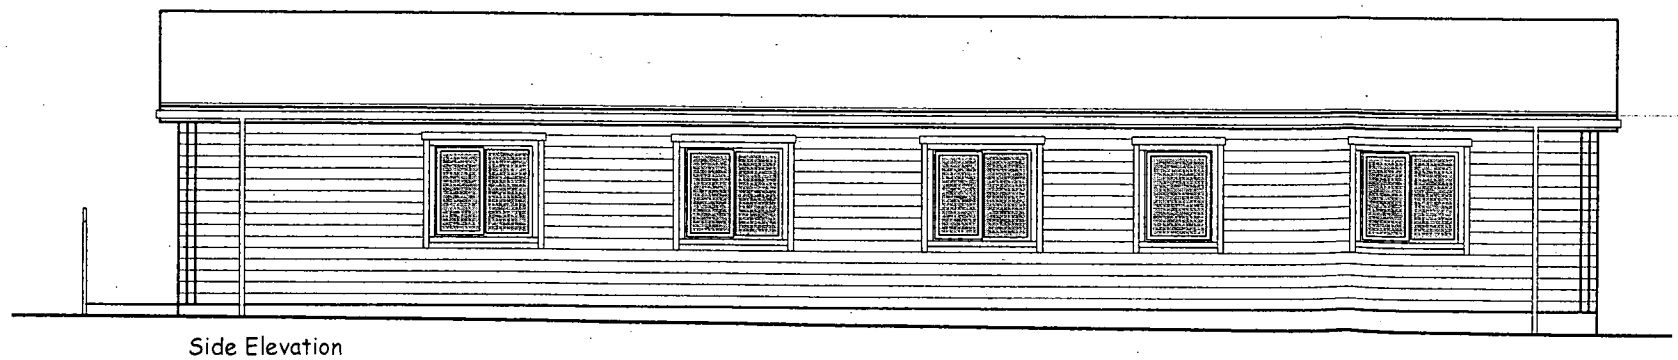

Side Elevation

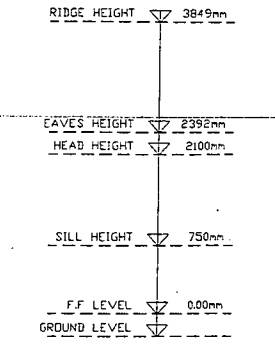

REV.	AMENDMENTS	DATE

Client
F.P McCANN

Project
PROPOSED PARTS STORE
ENNSTONE PRECAST
CADEBY

Title
ELEVATIONS/SECTIONS
PLANNING DRAWINGS
4 OF 4

SCALE	DATE	REV.	DRAWN	CHECKED
1:100	JAN'09		S.L	

Job No. 08/5366 | Drawing No. PD-04

ward design
chartered architecture • planning consultancy • engineering
the grovel-10 main street-castledawson-northern ireland-bt45 8ab
t. +44 (0)28 7946 9000 +44 (0)28 7946 9900 f.
e. info@ward-design.com www.ward-design.com w.

Work MUST NOT commence on site until all statutory approvals have been issued by the relevant authorities. Written dimensions to be preferred to scaled measurements.