



Drawings are for L.A. approval only and do not constitute construction drawings.
All dimensions to be checked on site before works commence. Agent to be advised of any discrepancies.

 Extent of Single Storey Extension

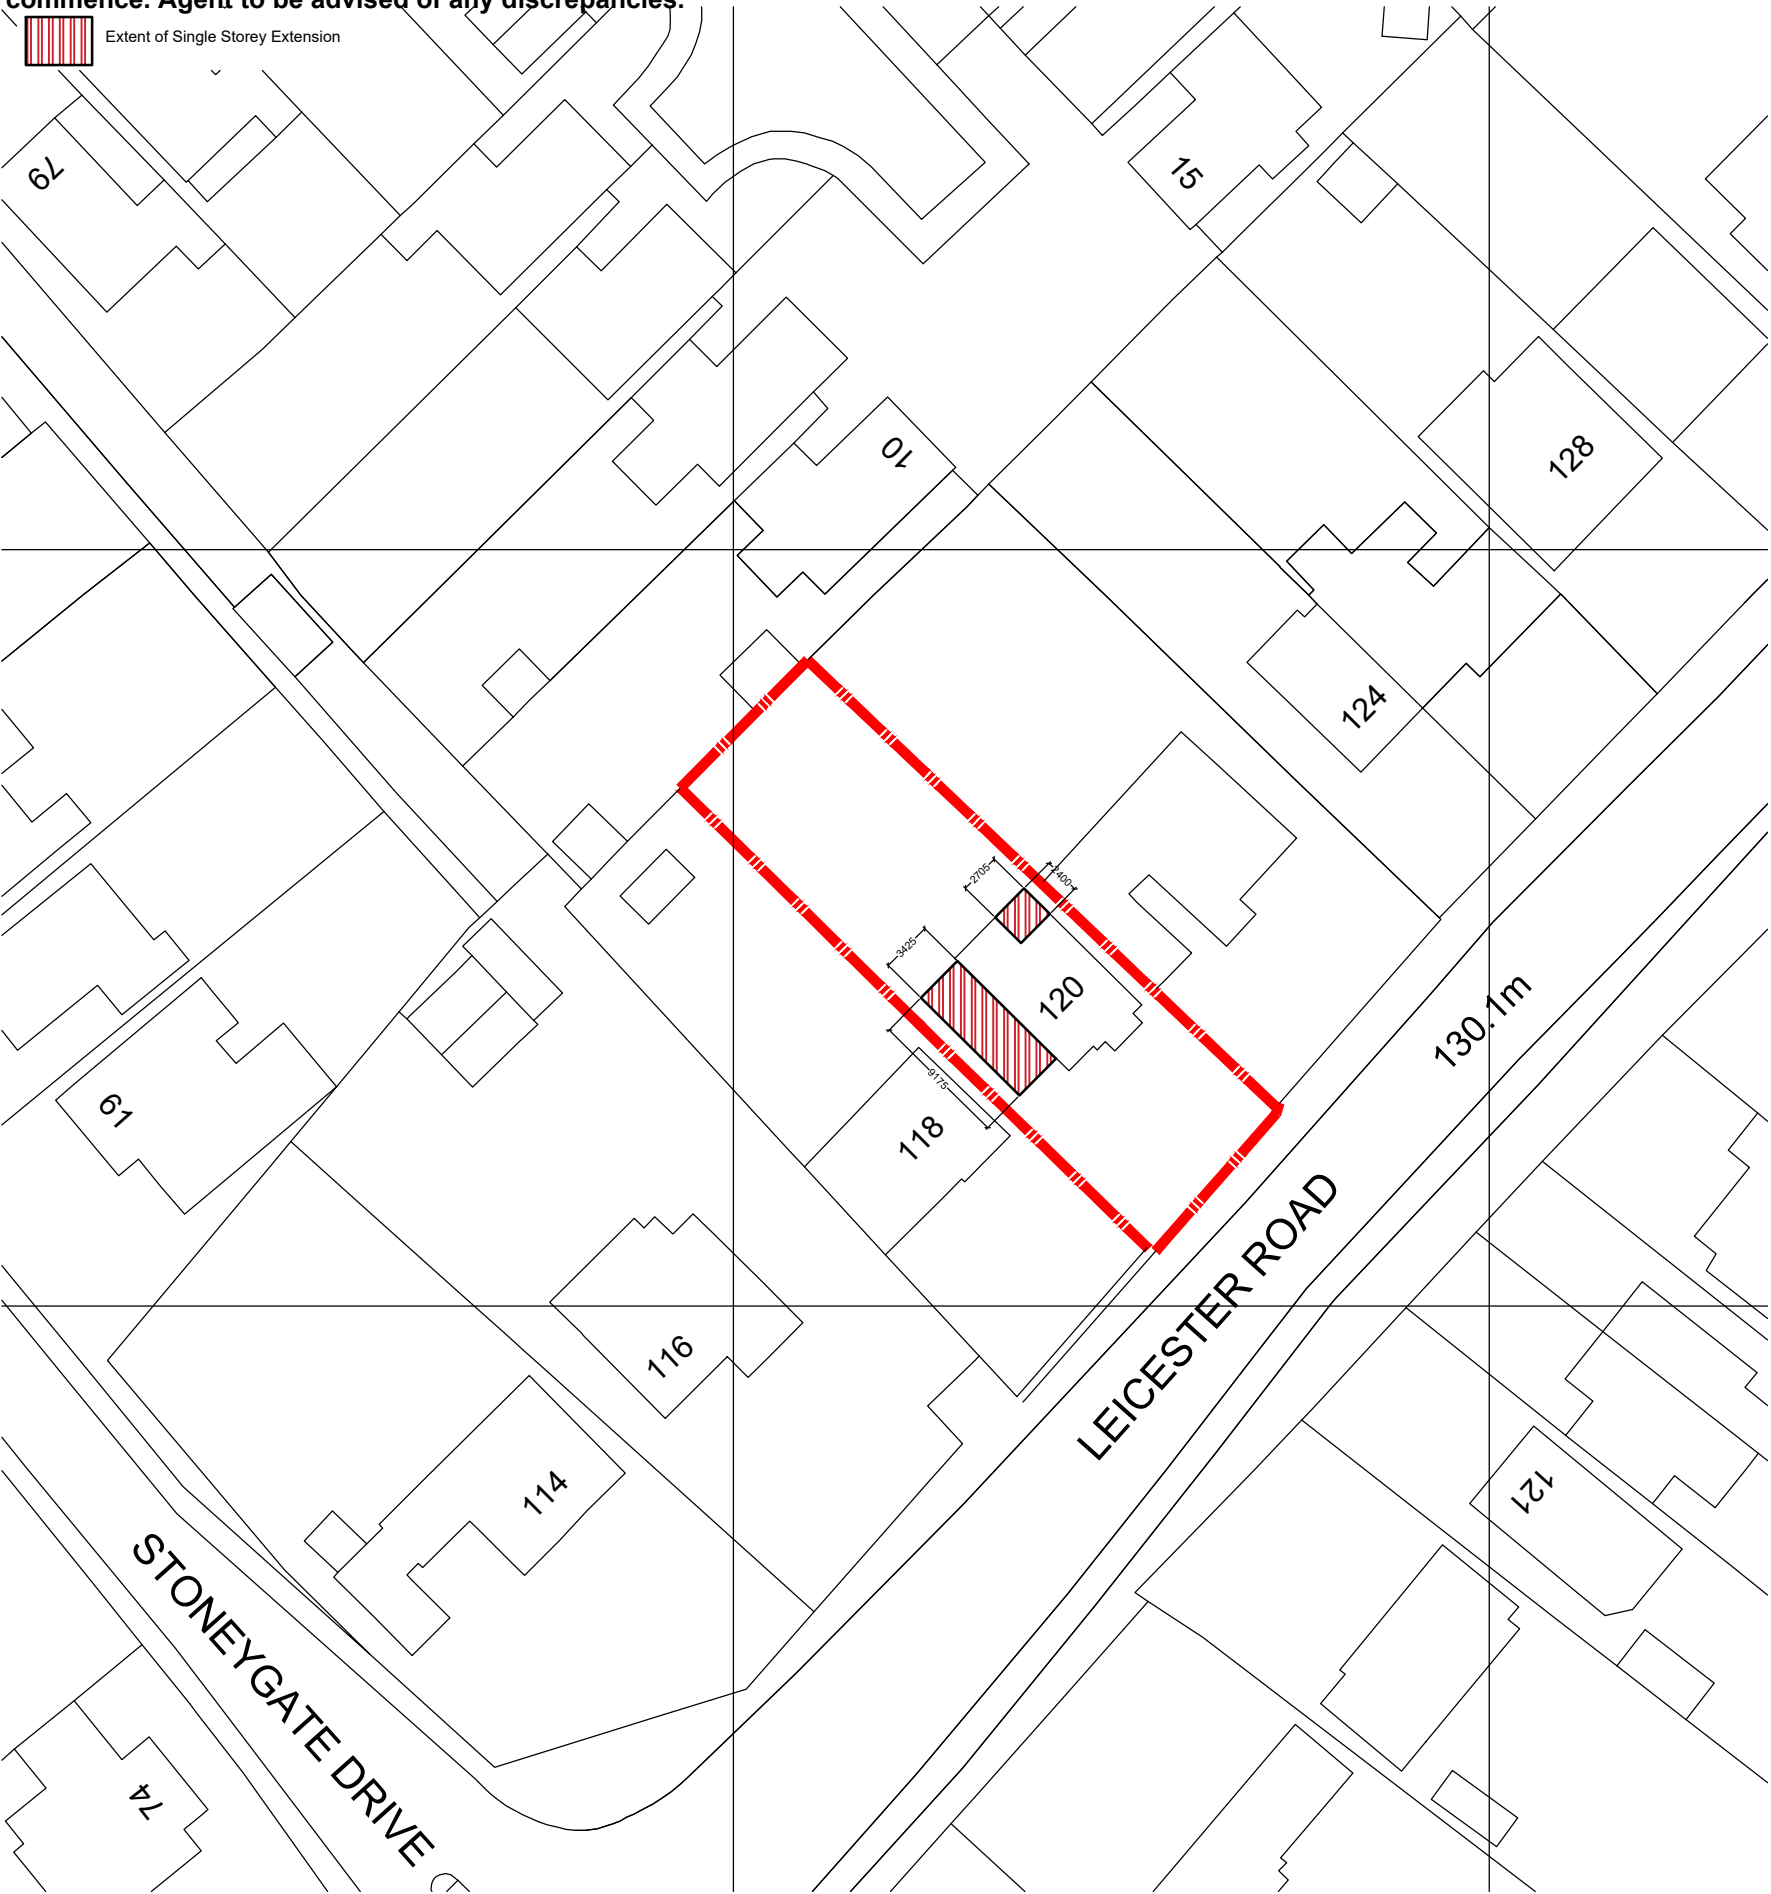

1:500 Location Plan
Site Location Plan

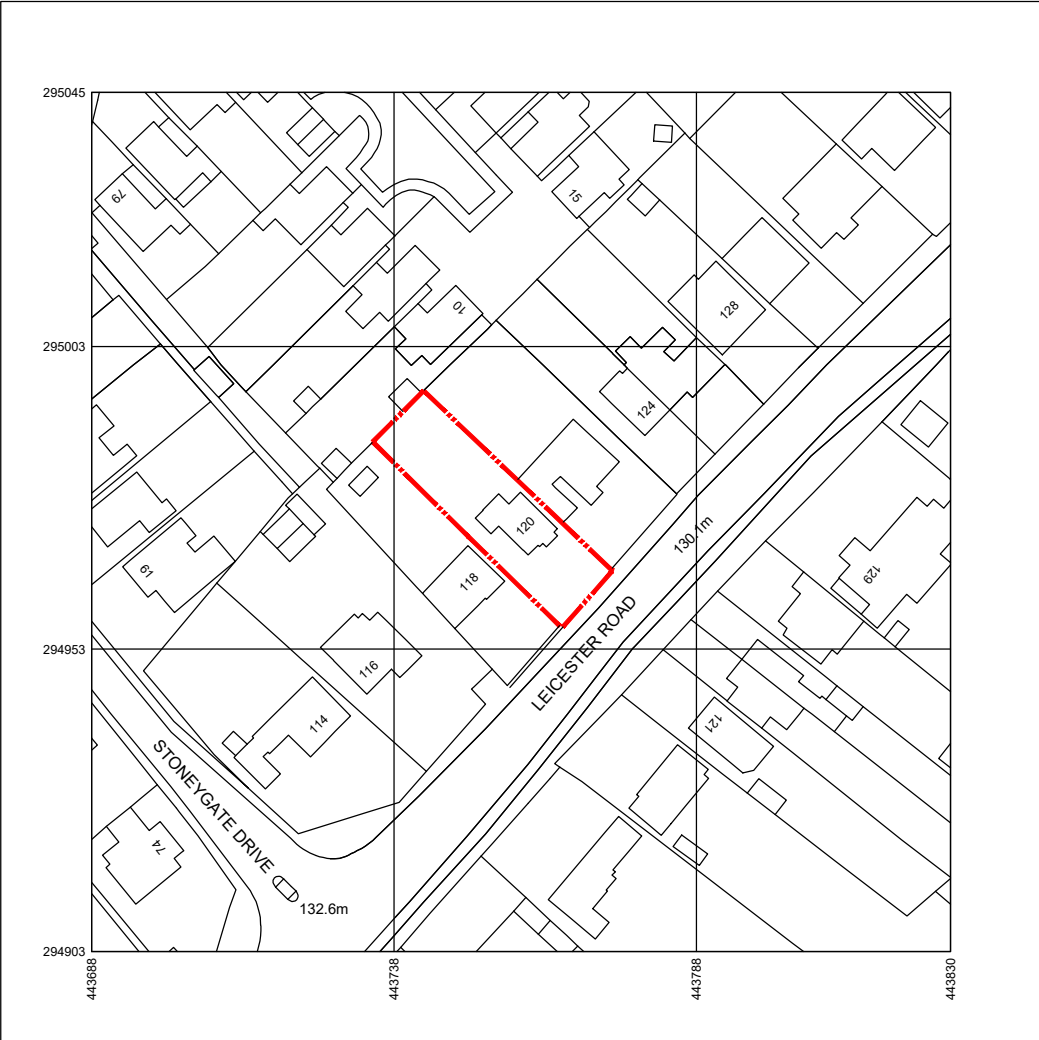

Produced on 18 November 2025 from the Ordnance Survey National Geographic Database and incorporating surveyed revision available at this date.
This map shows the area bounded by 443688 294903,443830 295045,443688 295045,443688 294903
Crown copyright and database rights 2025 OS 100054135. Supplied by copla ltd trading as UKPlanningMaps.com a licensed Ordnance Survey partner (OS 100054135).
Data licence expires 18 November 2026. Unique plan reference: v2g/1341513/1798089



1:1250 Site Location Plan

A+DM

Architecture and Design Management

Drawing Status:		PLANNING	
Revision Notes:			
Client:		Mr & Mrs Pickering	
Project:		120 Leicester Road, Hinckley. LE10 1LU	
Drawing Title:		Site Location Plan	
Drawing Number:		Pickering-003	Revision: -
Scale:		1:1250:500@A3	Date: November 2025
Drawn By:		lgb	Checked By: lgb