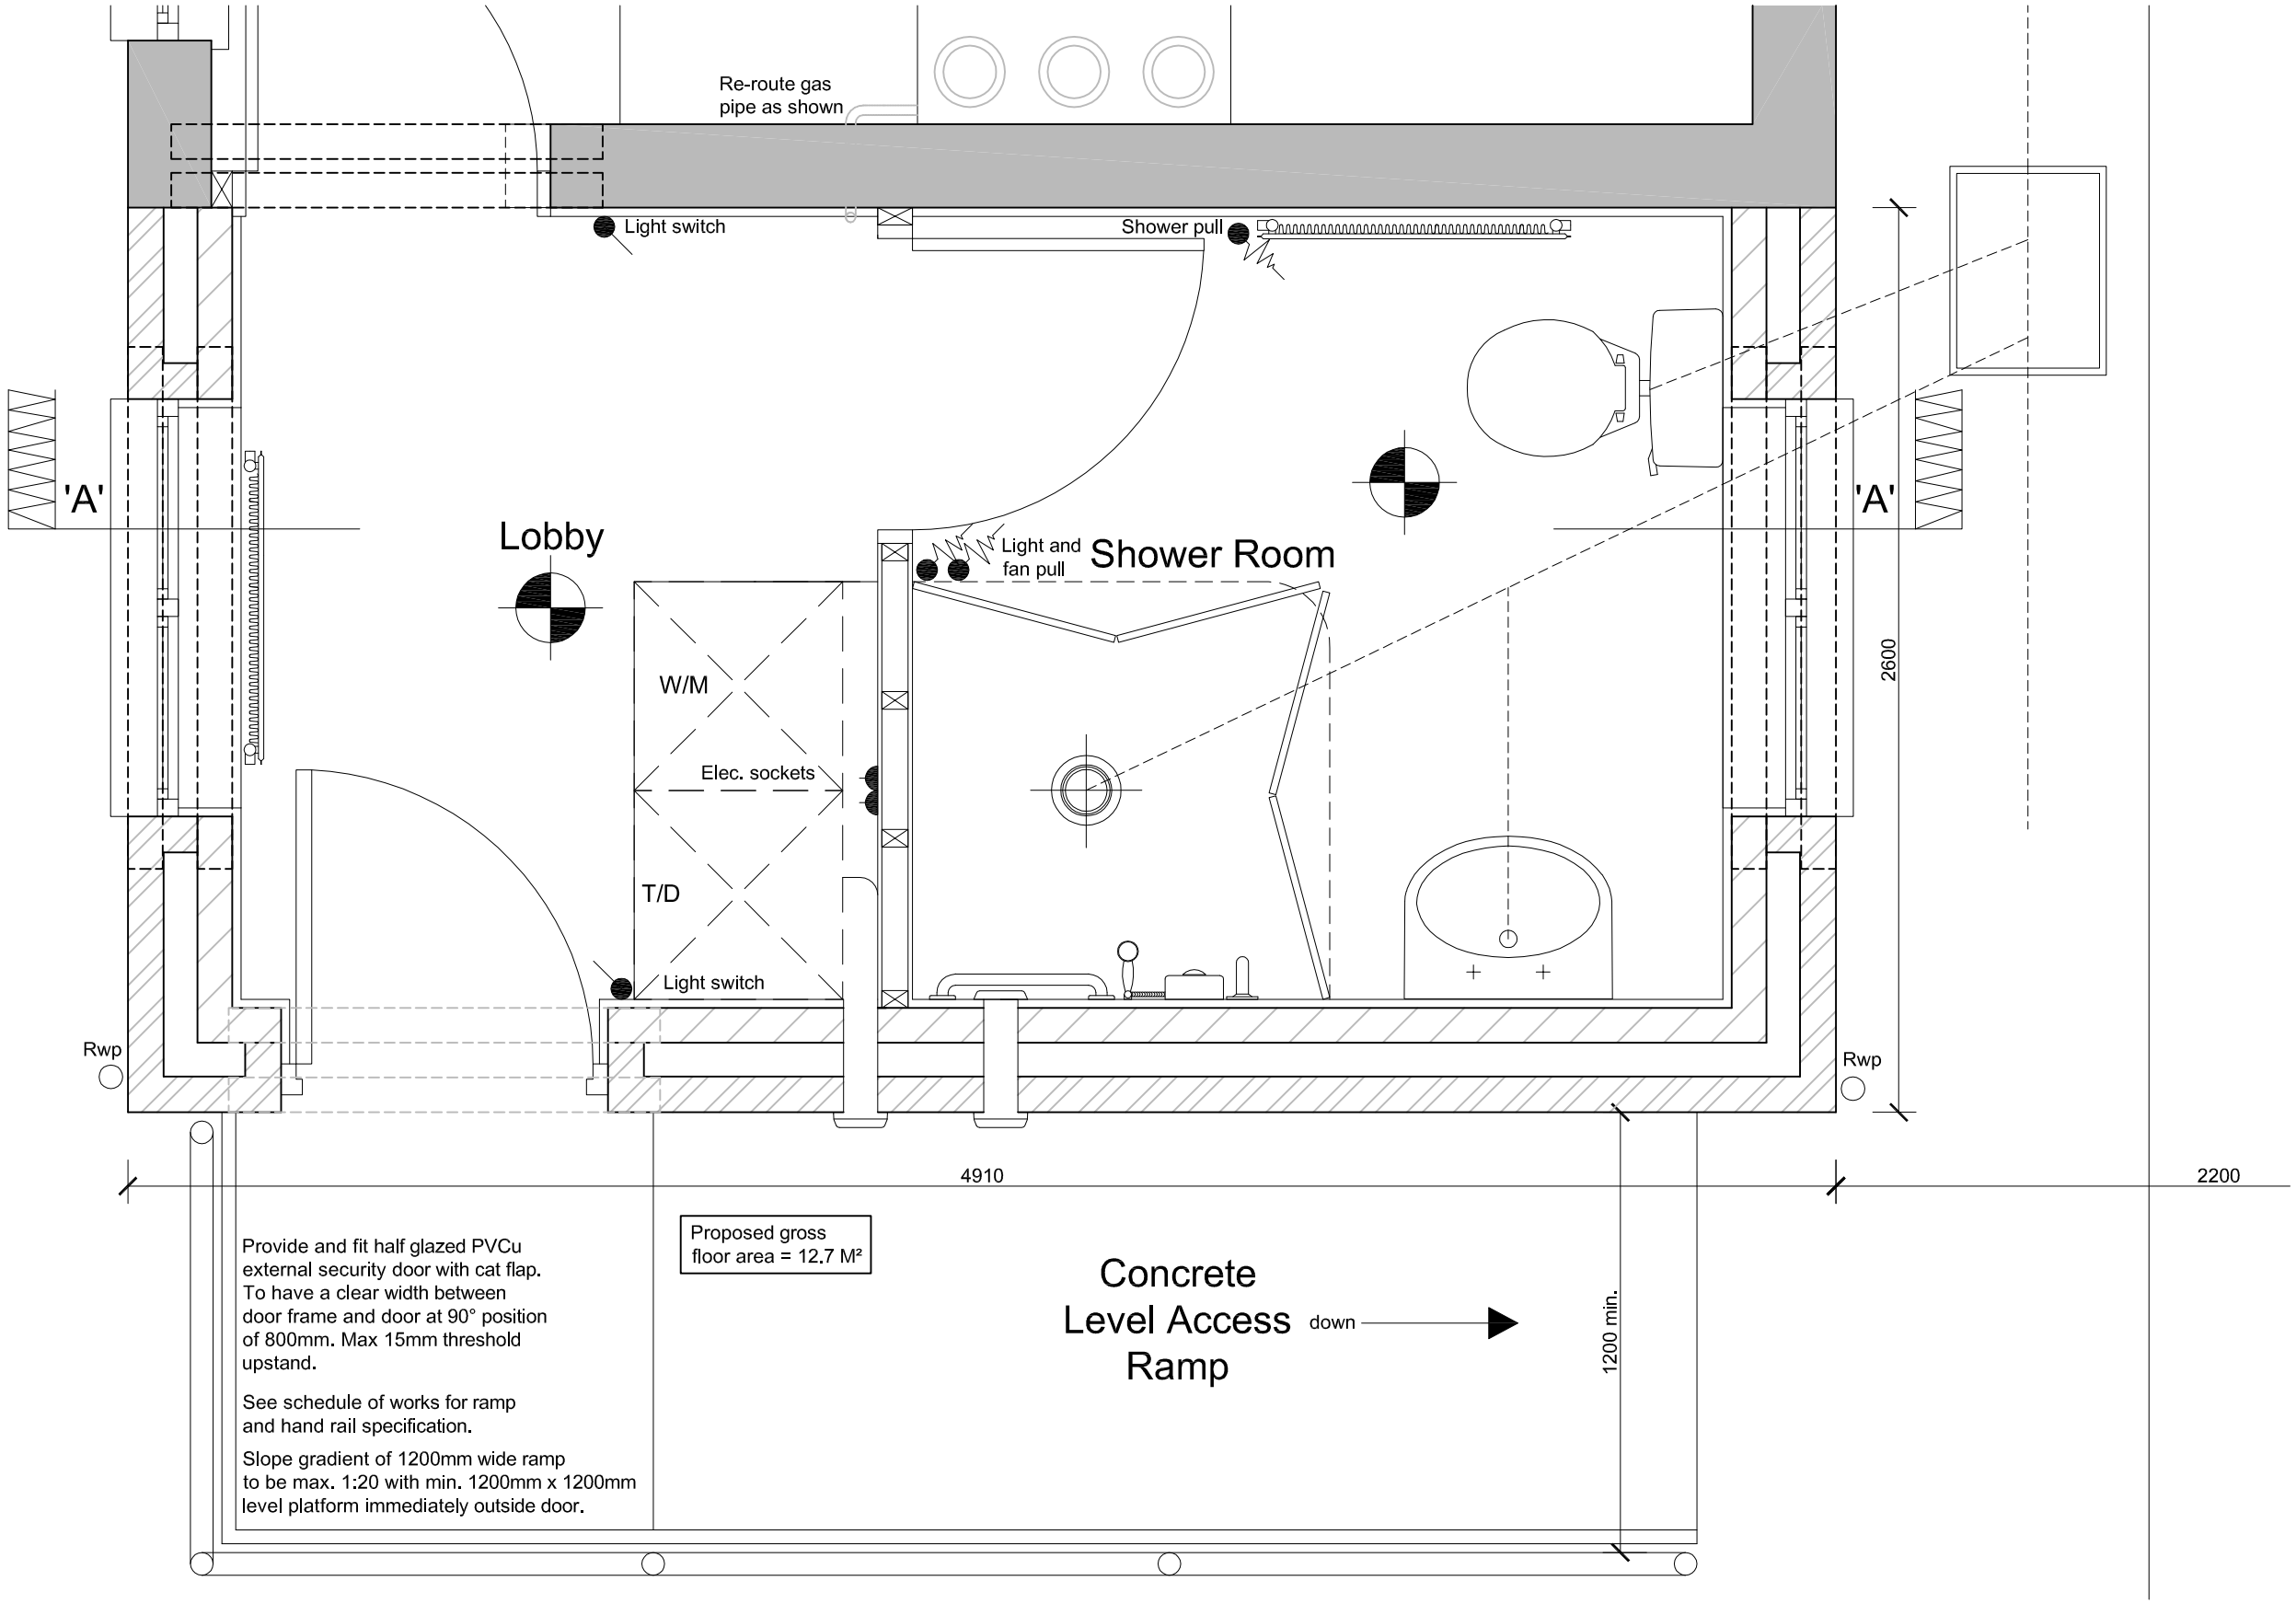

SCHEME AGREED:

Client:..... Date:...../...../.....

OT:..... Date:...../...../.....

Proposed Ground Floor Plan 1:20

STATEMENT OF OWNERSHIP. This drawing is the property of Care & Repair Ltd and is protected by copyright laws.This drawing may not be copied, altered or distributed without prior written consent from Care & Repair Ltd. Failure to observe this statement may result in legal action being taken.

Rev:	Revision Note:	Date:	Chkd:

Client:
Ms J Riley
9 Park Street, Market Bosworth,
Nuneaton, Leics, CV13 0LL

Project:
Proposed Disabled Adaptation

O.T. - Paul Withington

Job Reference:	5420		
Drawing Number:	5420.06		
Drawn By:	RB	Checked By:	RB
Revision:	-	Date:	23-03-11
Scale:	1:20	Paper Size:	A3

care&repair west leicestershire
2 Mantle Lane • Coalville
Leicestershire • LE67 3DW
Telephone: 01530 510031
www.carerepair.org.uk