



The contractor is responsible to ensure that no products are to be utilised that do not comply with relevant British and/or European Standards and/or Codes of Practice, CDM and Regulations, Construction Regulations, or which are deleterious to health and safety or to durability of the work or not in accordance with good building practices.

The contractor is responsible for checking dimensions, tolerances, levels and references. This drawing is to be read in conjunction with all relevant drawings and specifications. It is the responsibility of the contractor to ensure that all work is carried out in accordance with the relevant standards and specifications. The contractor is responsible for checking dimensions, tolerances, levels and references. This drawing is to be read in conjunction with all relevant drawings and specifications. It is the responsibility of the contractor to ensure that all work is carried out in accordance with the relevant standards and specifications.


Where an item is covered by drawings to different scales, the larger scale drawing is to be worked to.

Figured dimensions to be worked to in all cases.

This drawing and the copyright and patent rights are the property of Surveyors to Education Ltd and may not be used or reproduced without consent or attribution.

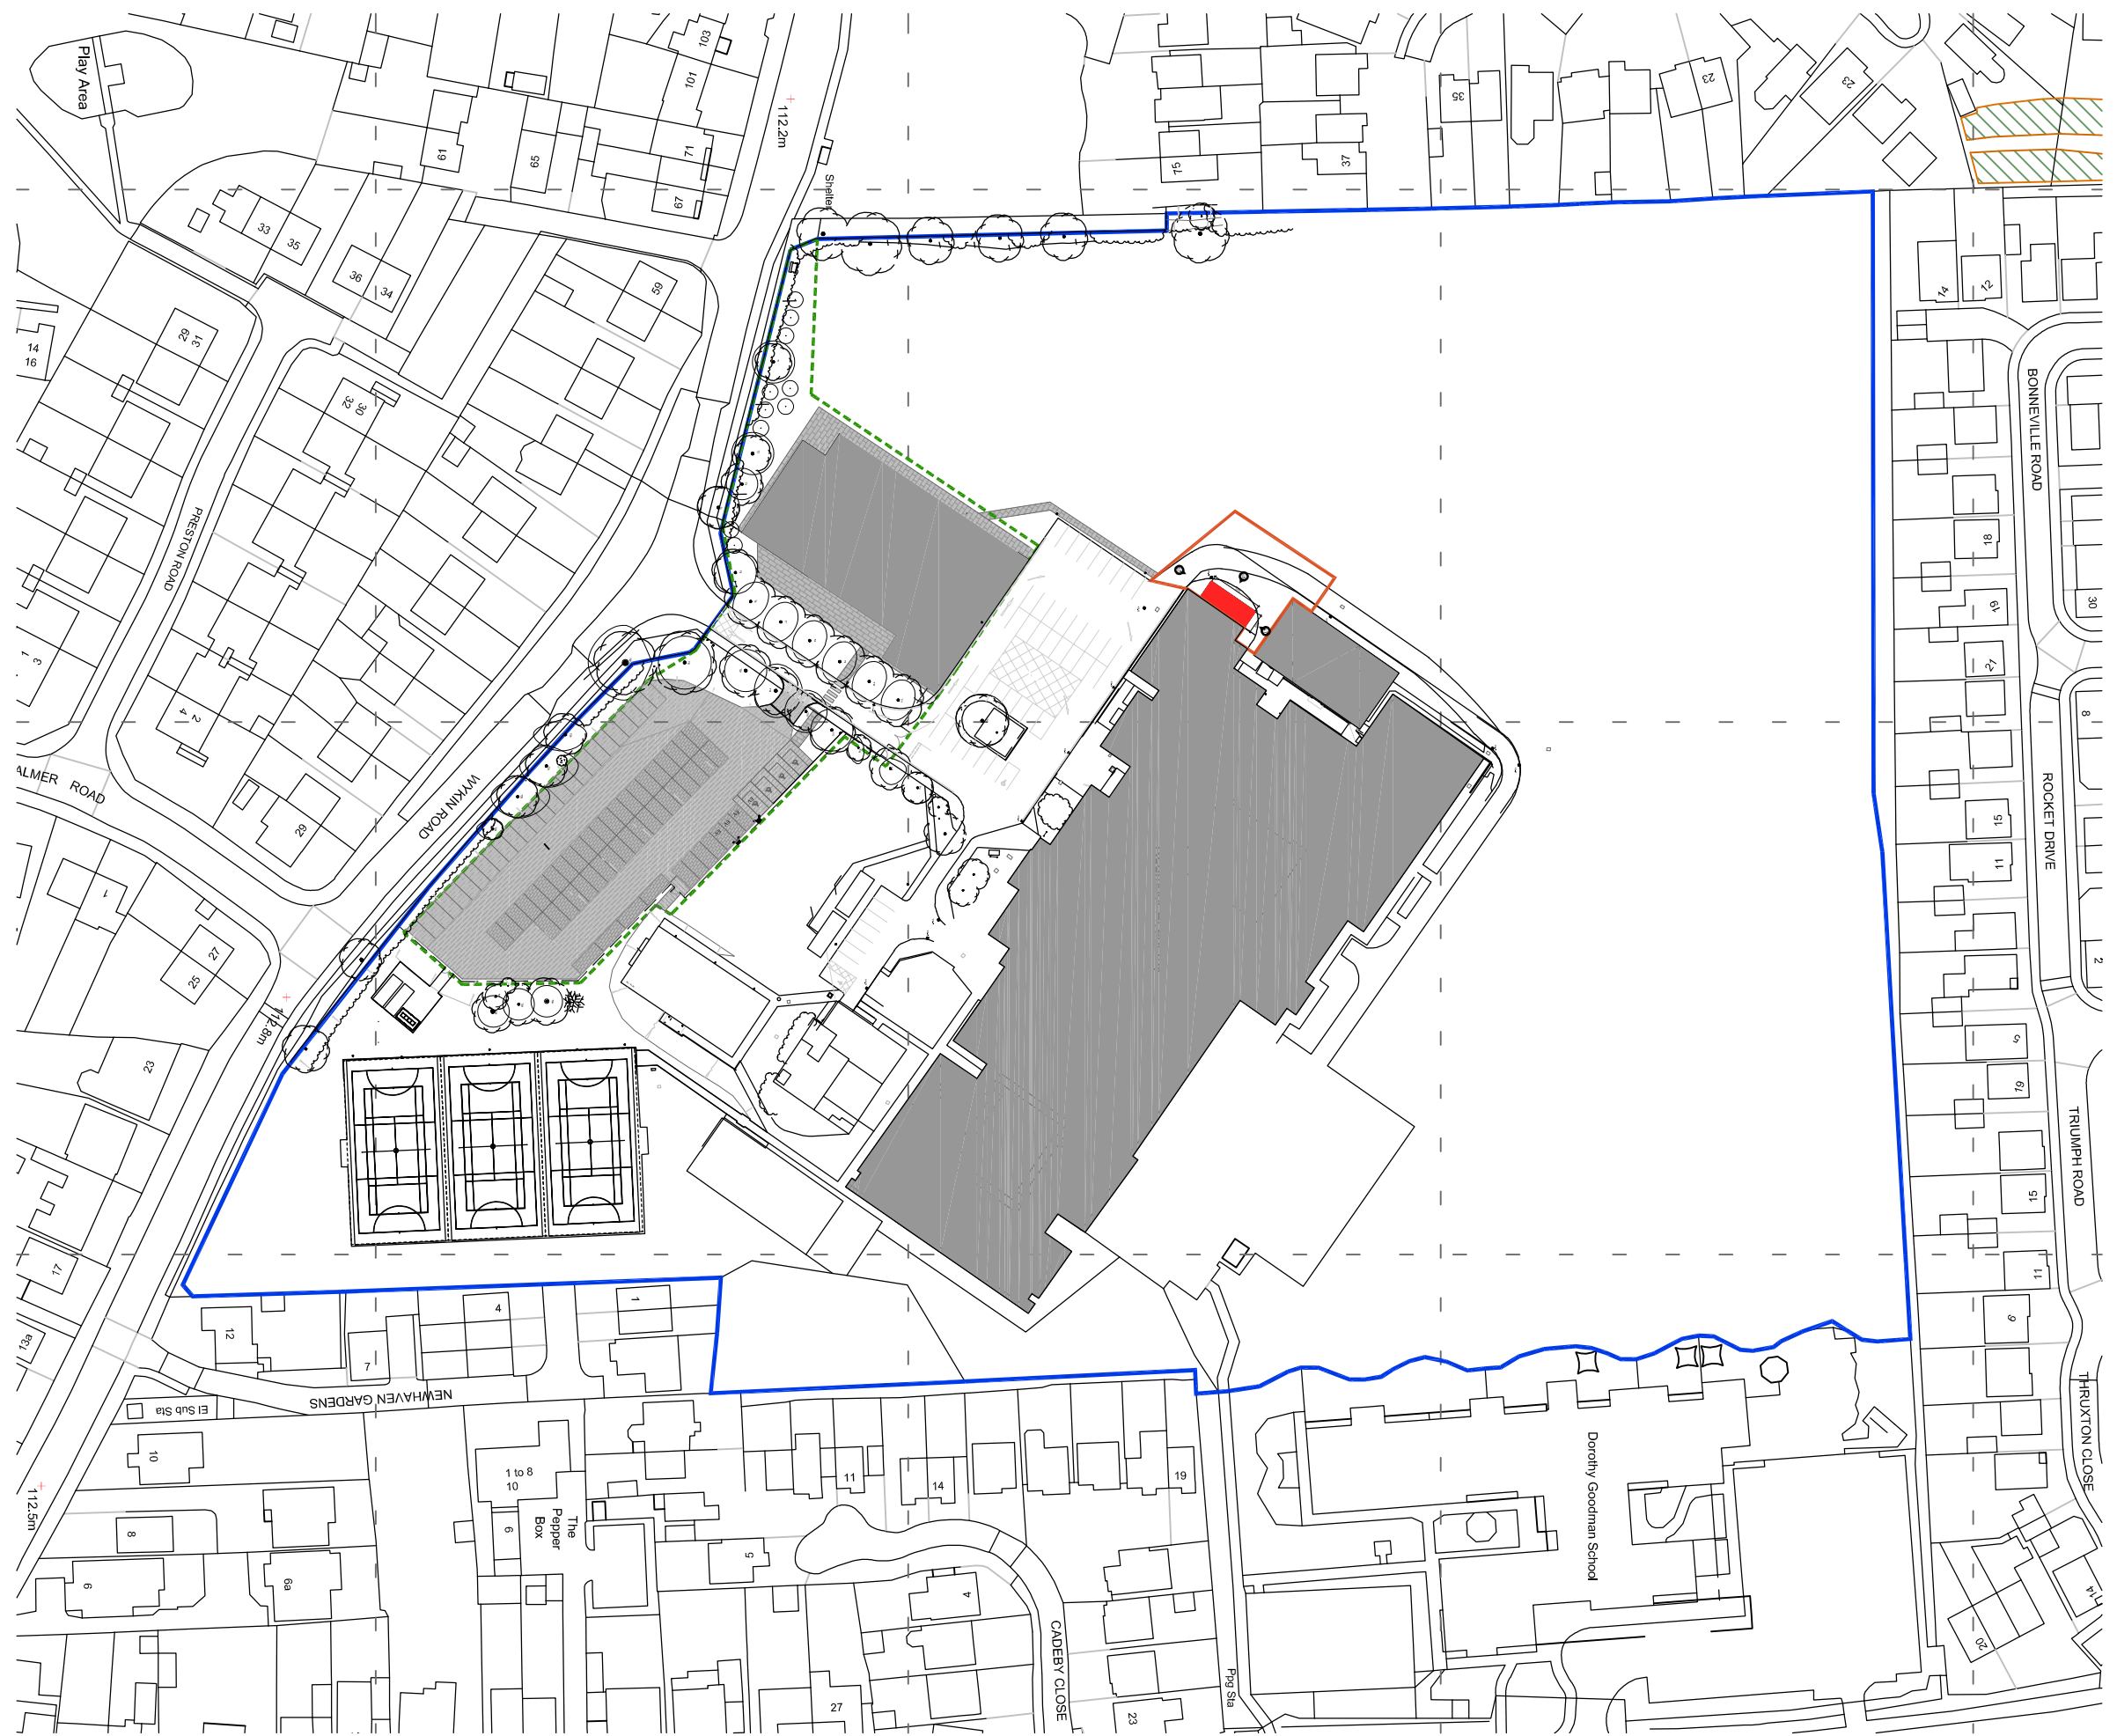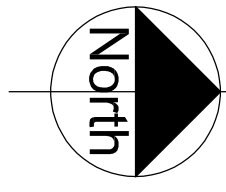

1 Location Plan
700 (SCALE 1:1250)

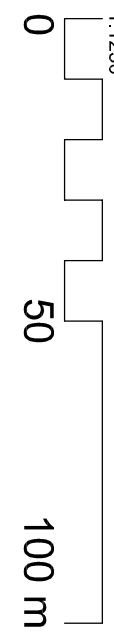

- SITE OWNERSHIP
- APPLICATION SITE



CLIENT:
Rednoor Academy

PROJECT ADDRESS:
Rednoor Academy
Wykin Road, Hinckley,
Leicestershire,
LE10 0EP

PROJECT:
Proposed New Storage Extension

TITLE:			
Location Plan			
DRAWN: EH	CHECKED: WT	ISSUE: PLANNING	DATE: 17/10/2024
JOB NO: 23216	DWG NO: 700	SCALE @ A1: 1:1250 / 1:500	REVISION: P1

2 Site Block Plan
700 (SCALE 1:500)

