


The contractor is responsible to ensure that no products are to be utilised that do not comply with relevant British and/or European Standards and/or Codes of Practice, COSHH Regulations, Construction Regulations, or which are known or suspected at the time of product selection and/or construction to be deleterious to health and safety or to durability of the work or not in accordance with good building practices.

The contractor is responsible for checking dimensions, tolerances, levels and references. This drawing is to be read in conjunction with all relevant consultants or specialists drawings. Any discrepancy is to be notified to Surveyors to Education Ltd and rectified before proceeding with the works on site or shop drawings.

Where an item is covered by drawings to different scales, the larger scale drawing is to be worked to.




This drawing and the copyrights and patents therein are the property of Surveyors to Education and may not be used or reproduced without consent or attribution.

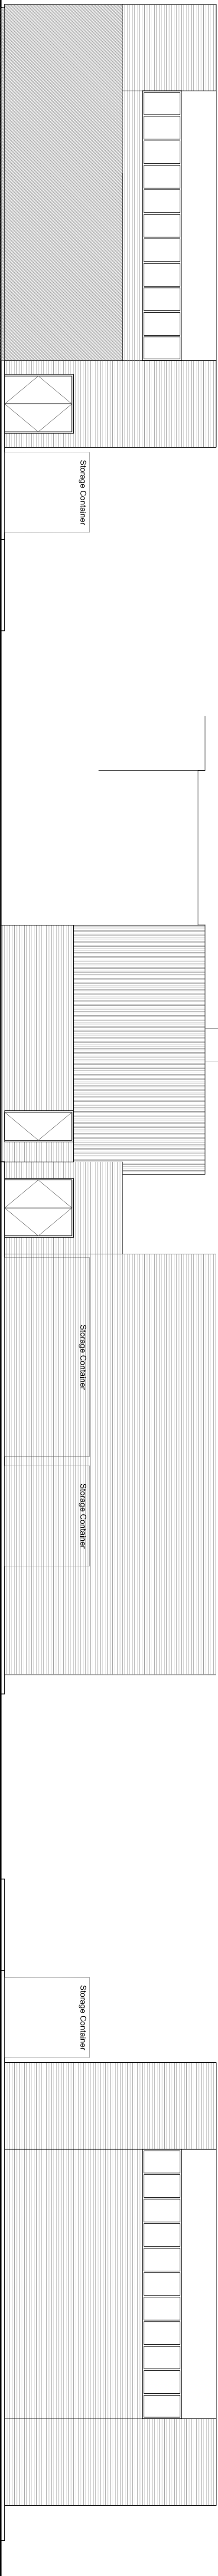

E3	Existing Elevations E3
702	(SCALE 1:100)

E2 Existing Elevations E2
702 (SCALE 1:100)

E1 702 (SCALE 1:100)	Existing Elevations E1
----------------------------	------------------------

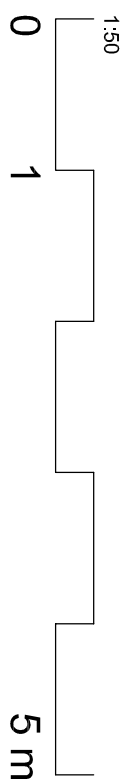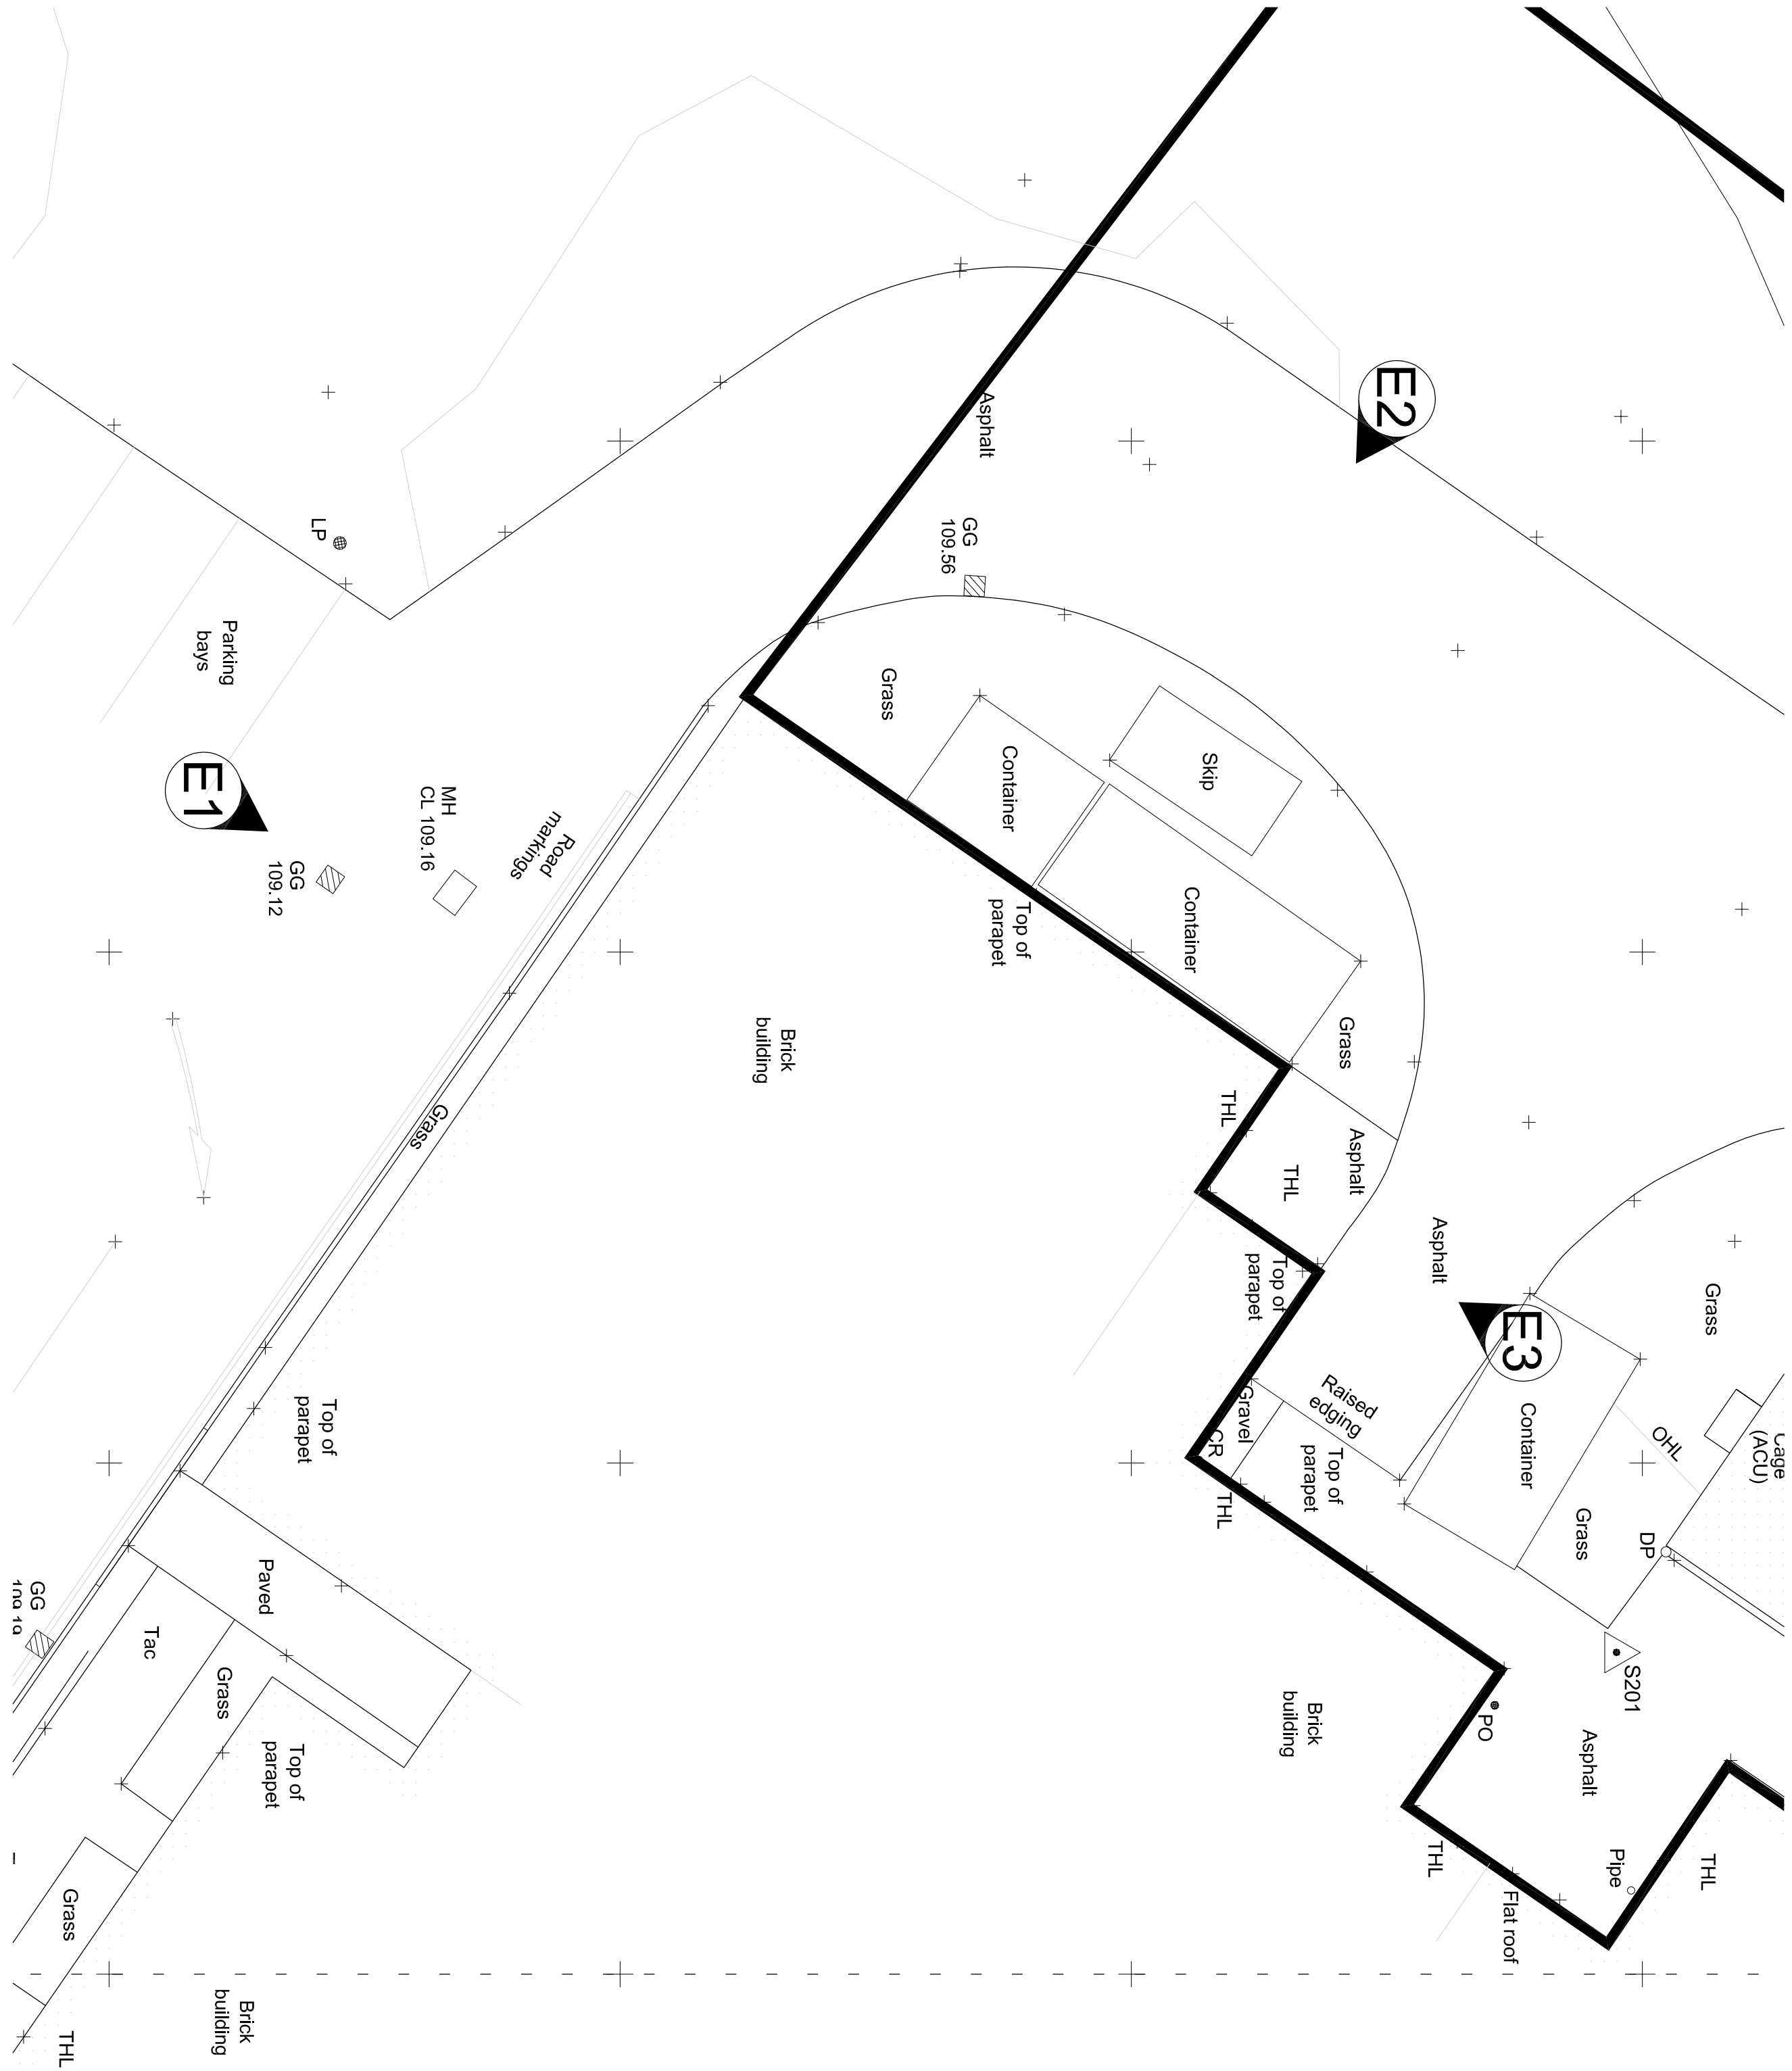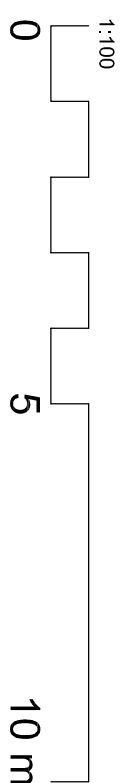

P1: PLANNING ISSUE	EH	WT	16/11/23
Rev.	Description	D	C
			Date

SZe **Surveyors
to Education**
ACADEMIC PREMISES PLANNING & FUNDING CONSULTANTS

CLIENT:

Redmoor Academy

PROJECT ADDRESS

Wykin Road, Hinckley,

LE10 OEF

PROJECT:

New Storage Extension

Existing Elevations

DRAWN:	CHECKED:	ISSUE:	DATE:
ME WT PLANNING 17/10/2024			
JOB NO:	DWG NO:	SCALE @ A1:	REVISION: