



Location Plan Notes

1. Adjacent property owned by applicant, outlined in blue
2. Property perimeter outlined in red.

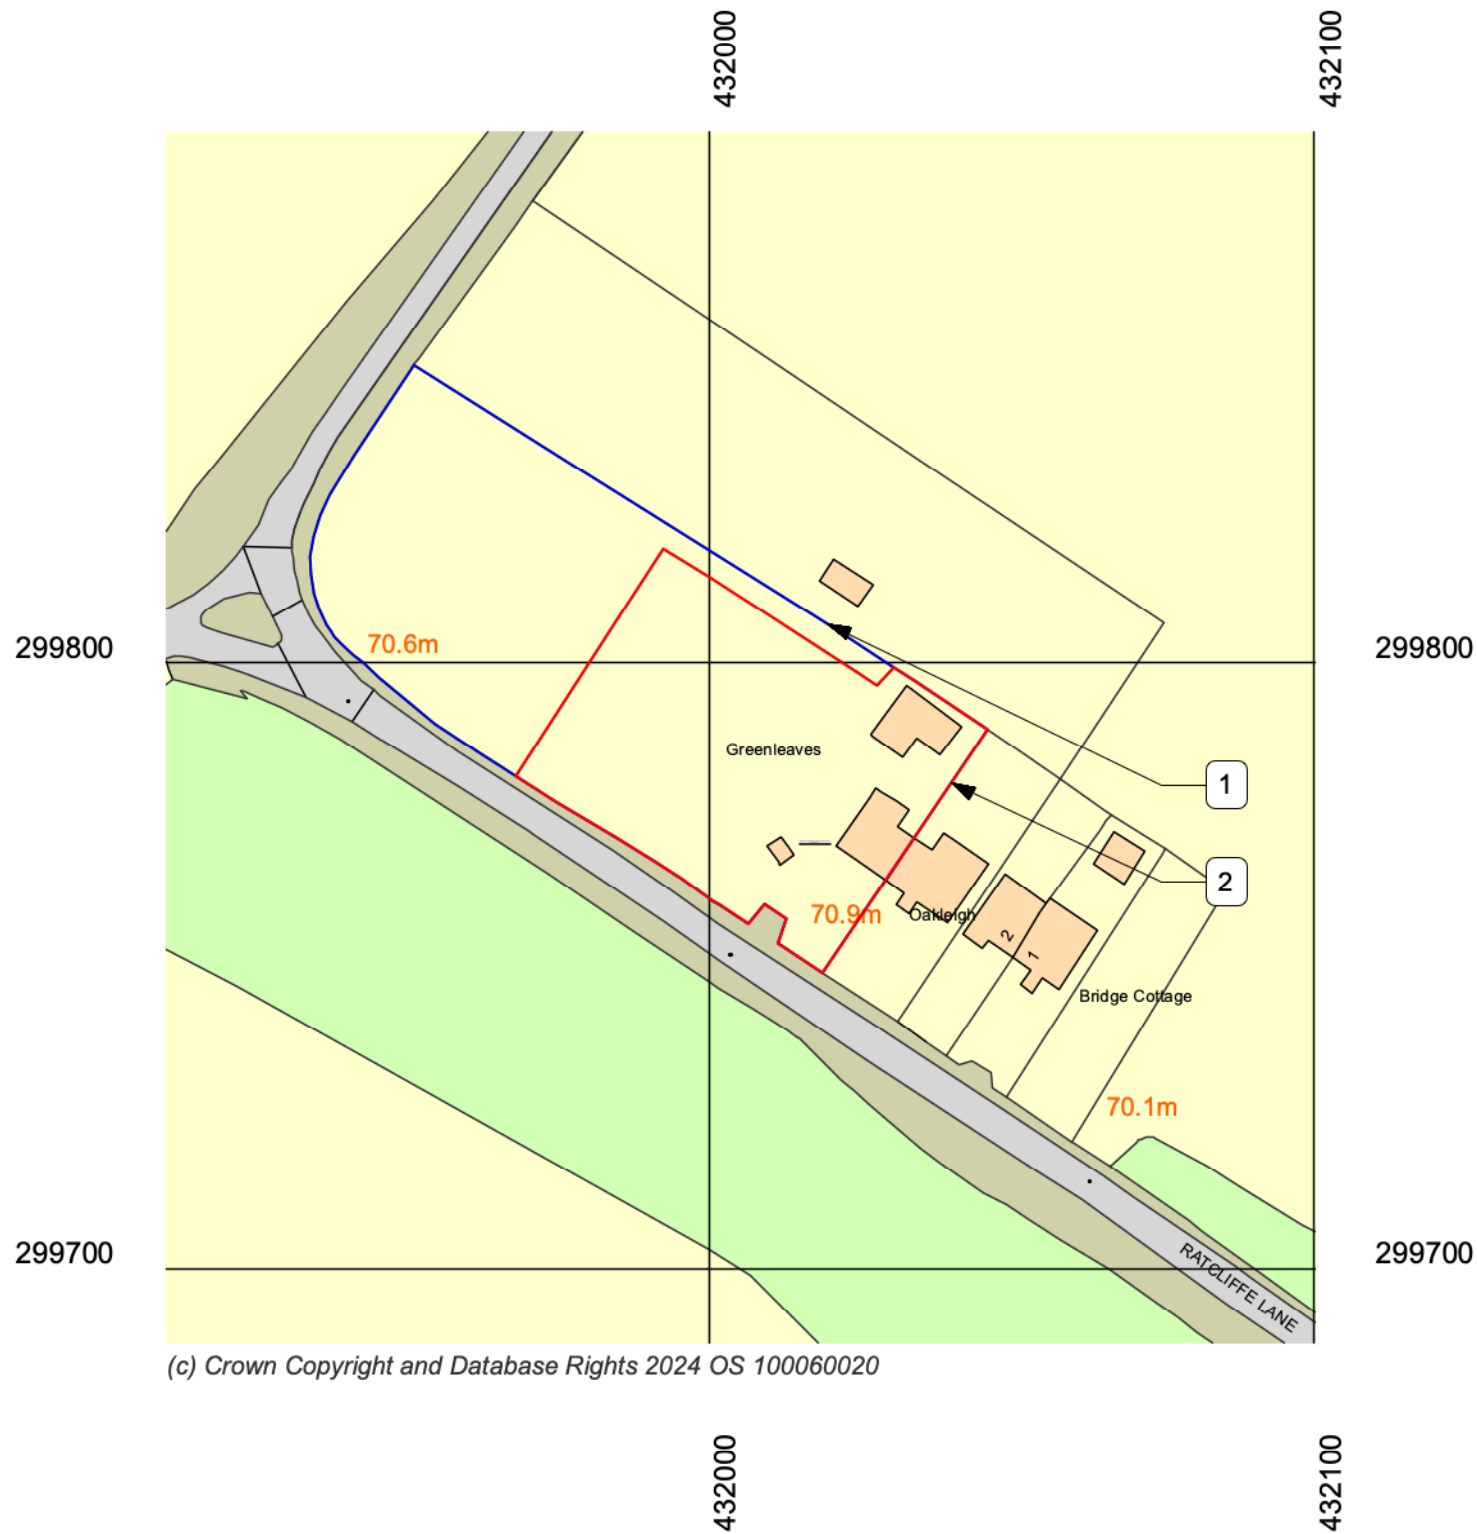

(c) Crown Copyright and Database Rights 2024 OS 100060020

1 Location Plan
Scale: 1:1250

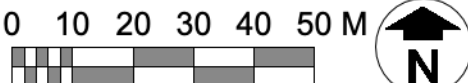

THE DESIGN SOCIAL

134 Kirkby Road Barwell LE9 8FN UK
T: +44 (0)1455 446521 F: +44 (0)1455 446521
E: admin@thedesignsocial.com

GENERAL DRAWING NOTES

© This drawing is not to be shown to any Third Party unless agreed by The Design Social.

This drawing shows 'design intent' only.
It is the responsibility of the appointed contractor to finalise development, using specialists approved by The Design Social, & produce detailed working drawings.
ALL working drawings to be approved by The Design Social prior to manufacture.

A	16/08/2024	Site boundary revised to planner's comments.	B.R.
REV.	DATE	NOTES	REV. BY

THE DESIGN SOCIAL

Gareth Hunt			
Greenleaves, Pinwall Lane, Atherstone, CV9 3PE			
Location Plan			
AUTHOR	B.R.	DATE	09/07/2024
APPROVED	G.H.	SCALE	1:1250 @ A3
READ WITH	0330 (A) GA 001	DRAWING No.	0330
Project No.	(A)	Type	GA
Area	001	Number	A
Rev		DRAWING STATUS	For Approval