This drawing is a copyright and no portion should be used without consent.
No dimensions are to be scaled off this drawing. All dimensions are to be verified on site.

EXISTING PLAN

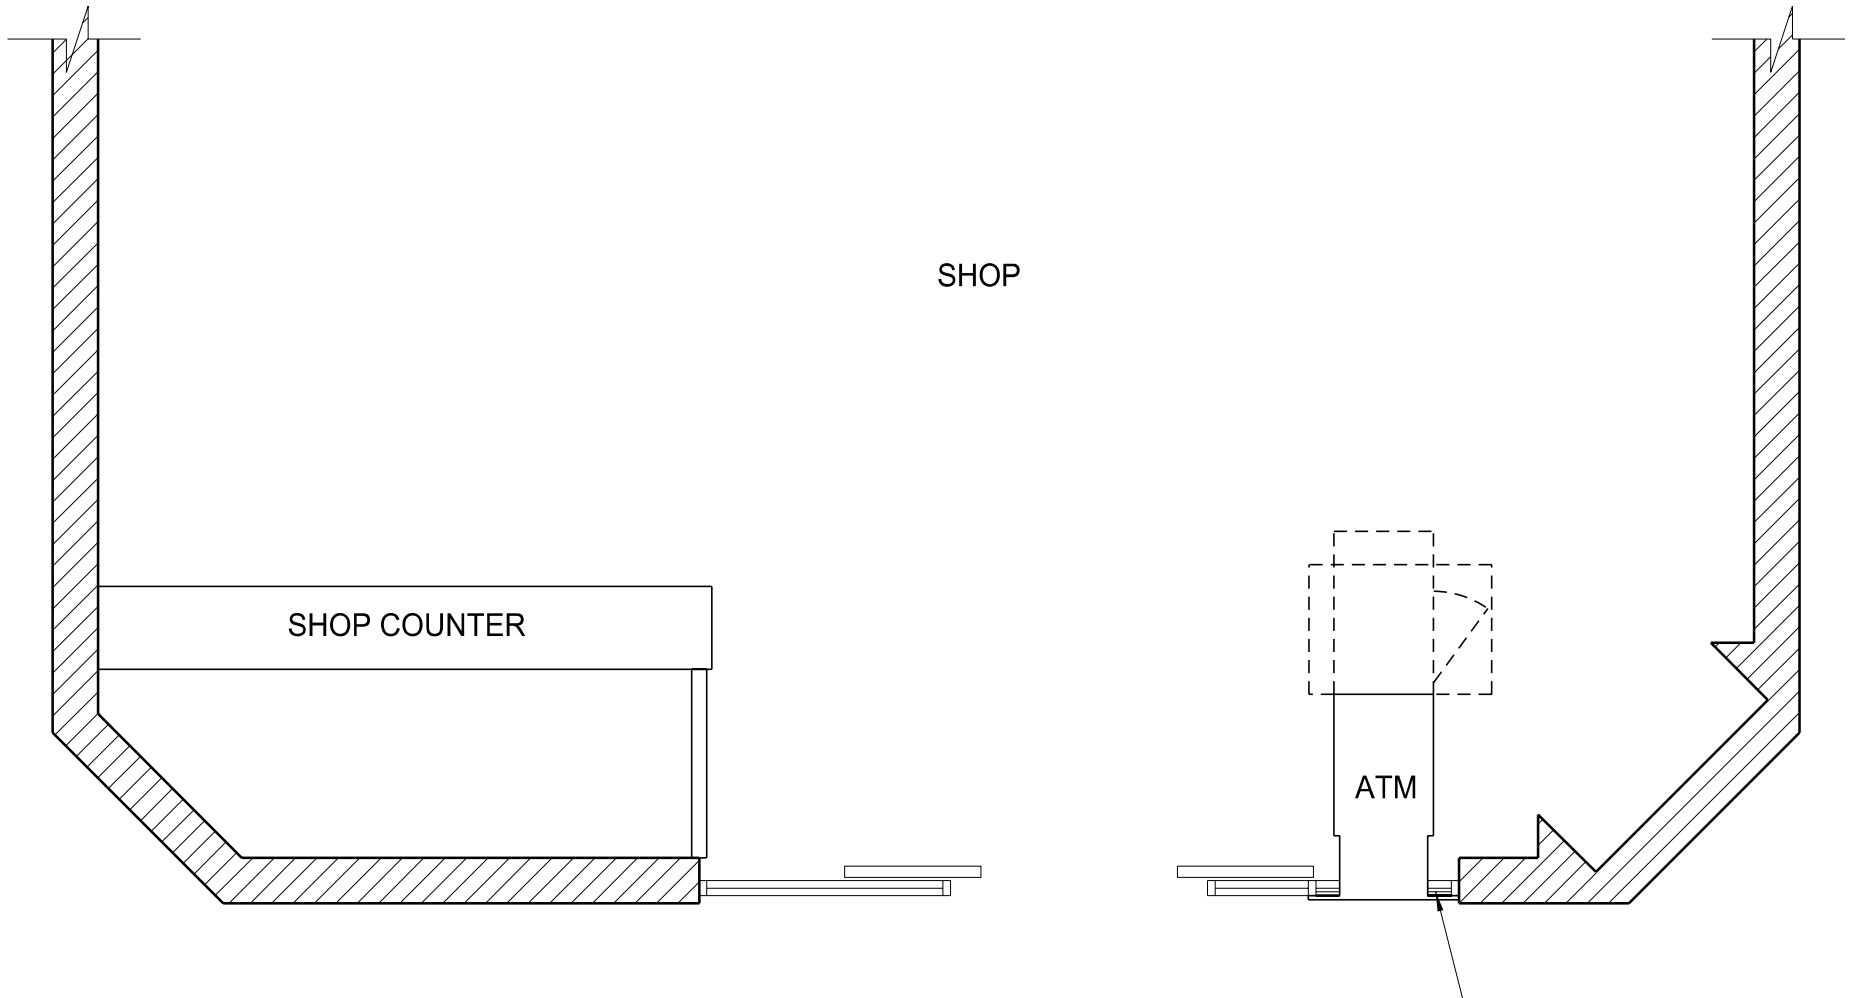

EXISTING ELEVATION

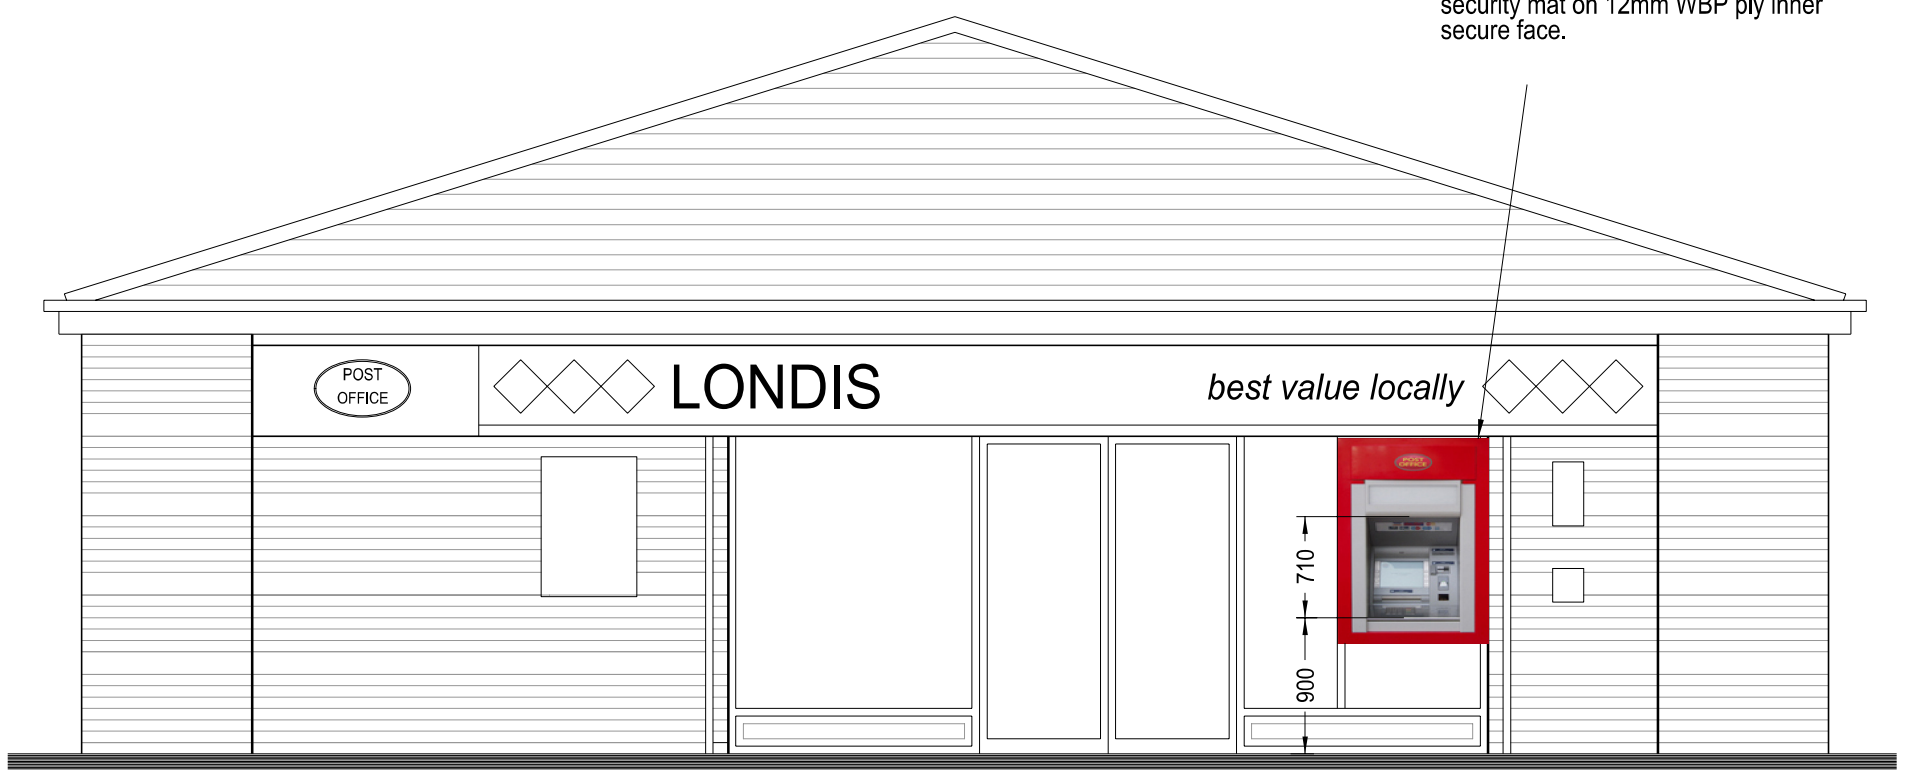

PROJECT:
ATM INSTALLATION
ROLL-OUT PROGRAMME.

CLIENT:
BANK OF IRELAND

DRAWING TITLE:
PROPOSED PLAN & ELEVATION
26 CHIPENHAM WAY,
MARKFIELD,
LEICS, LE67 9WU

DATE:	DRAWN:	APPROVED:
Nov 2007	PRM	

SCALE:	DRAWING No:
1:50	4463/A3/454

SIMONS
DESIGN

991 Doddington Road
Lincoln, East Midlands LN6 3AA

Tel: 0808 2023 991 - Fax 0845 0721 800

www.simonsdesign.com