
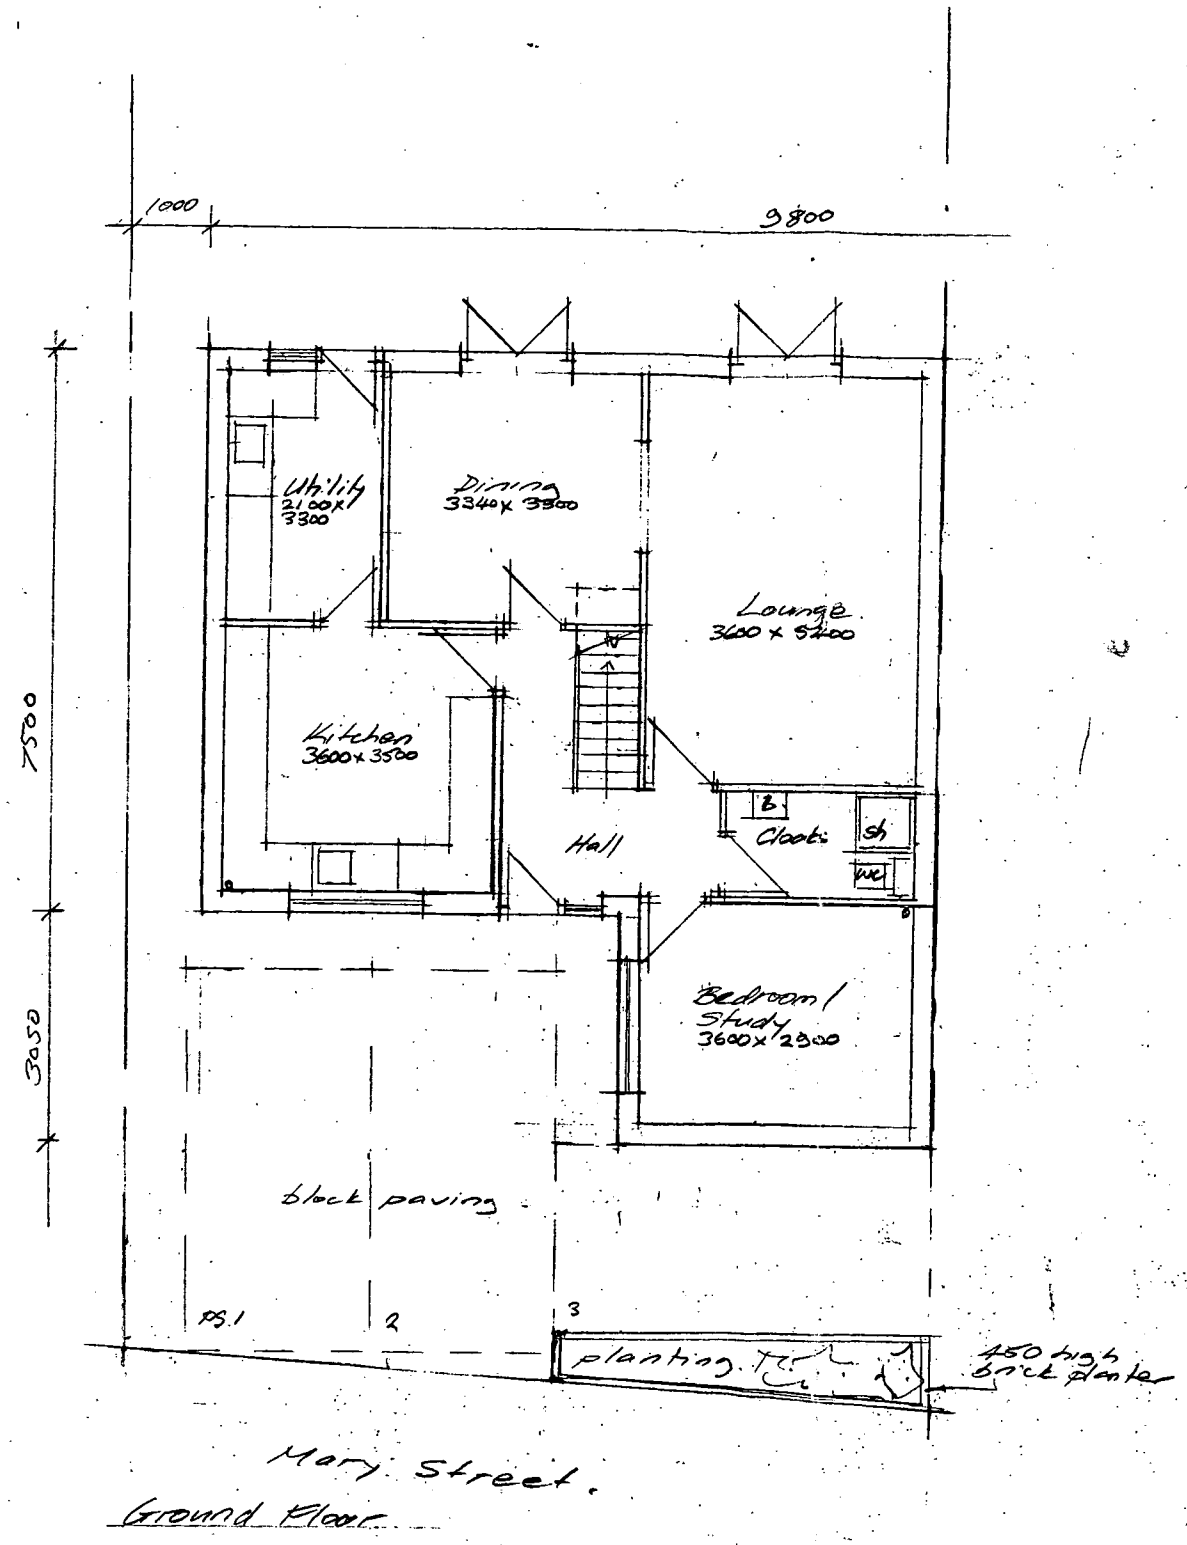


Ground Floor

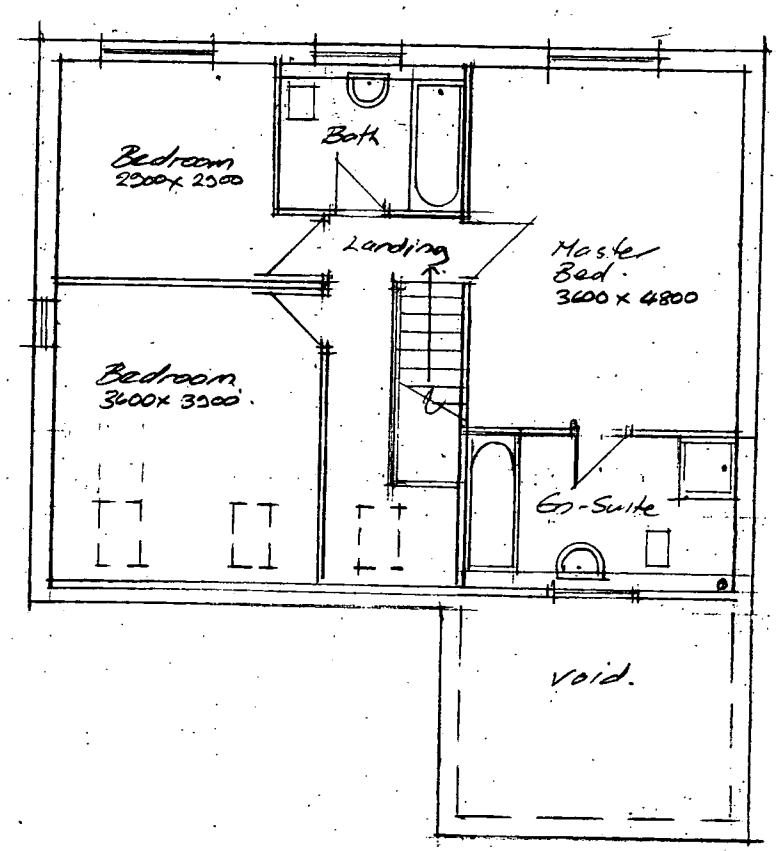

First Floor.

DEVELOPMENT SERVICES
29 OCT 2007
RECEIVED

PP-00307502

Martin S Dennis
Architectural Technician
10 Wesley Close
Sapcote, Leics LE9 4HY
Tel 01455 272275

scale 1:100
date 15/10/07
drg no M1080/1

Proposed New 3-4 Bedroomed Detached Dwelling
Rear of 4 Corrs Road
Earl Shilton

For Mr. K. Bolthor