

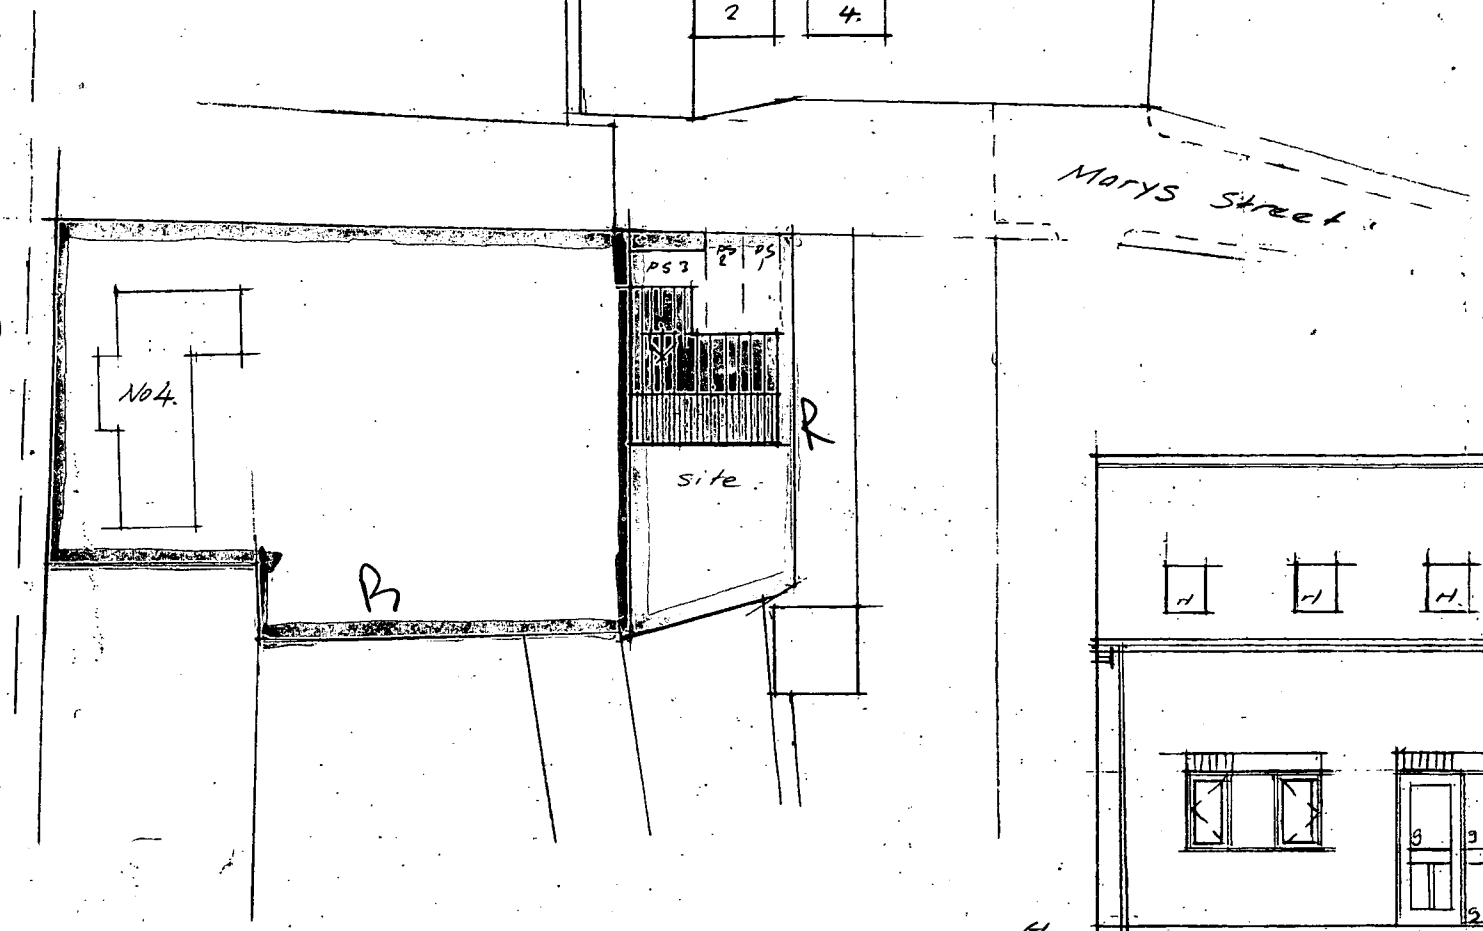


Site Plan 1:500

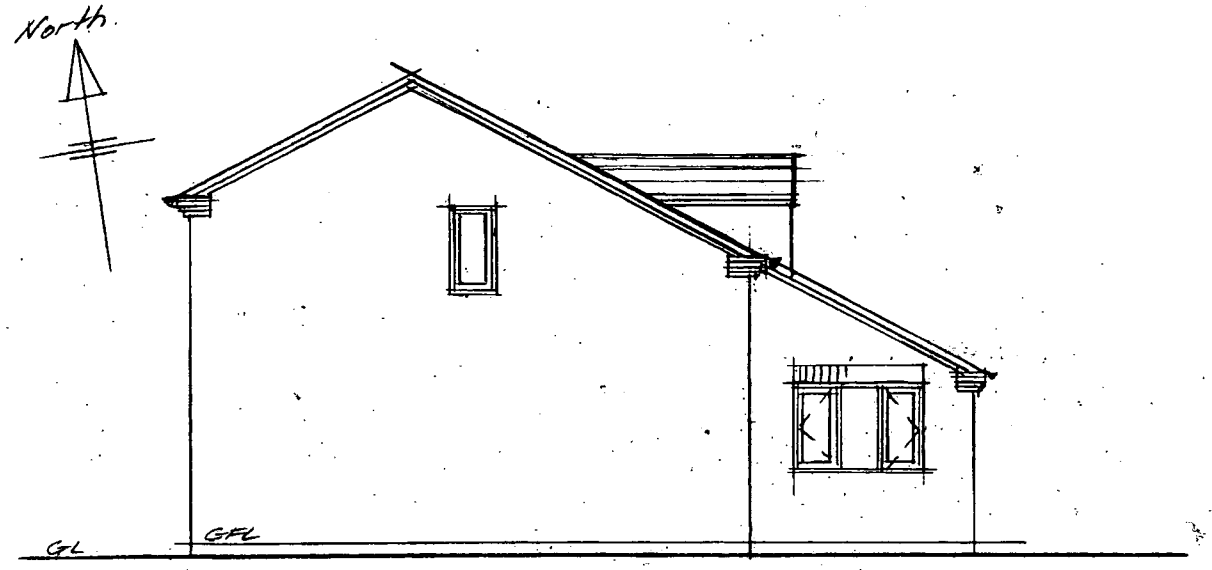


Side (East)

Front (North)

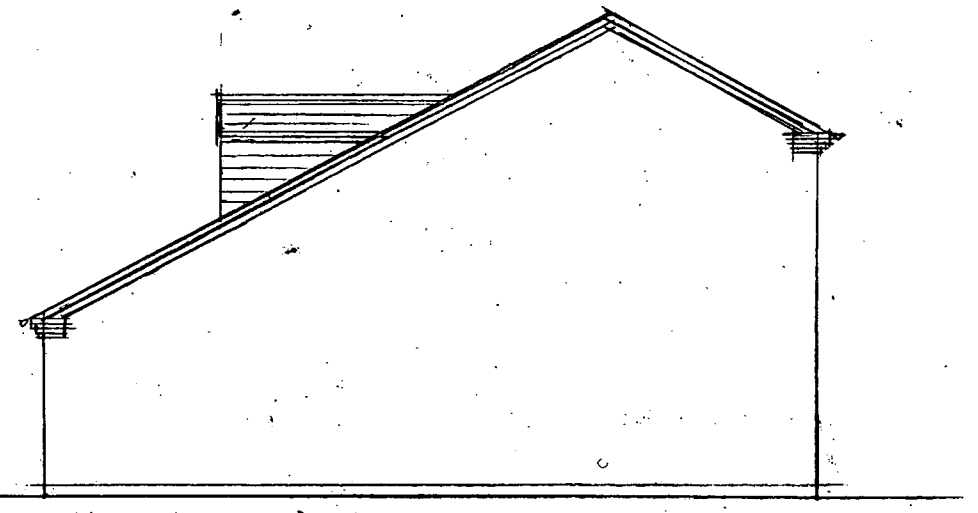

Side (West)

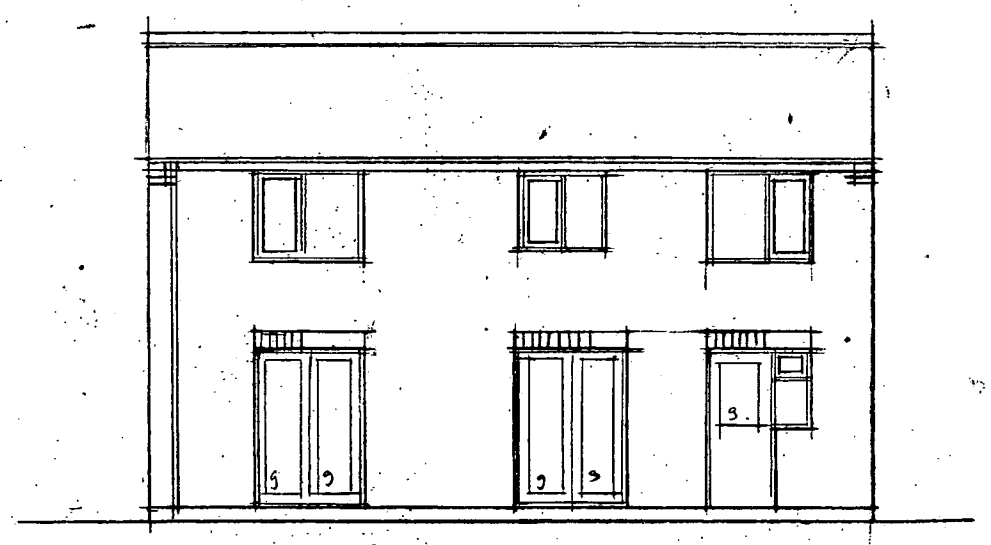

Rear (South)

DEVELOPMENT SERVICES
- 6 NOV 2007
RECEIVED

Martin S. Dainis Architectural Technician 10 Wesley Close Sapcote. LE9 4HY Tel 01455 272275	Proposed New 3/4 Bedroomed Detached Dwelling Rear of 4 Carrs Road, Earl Shilton For Mr K. Belcher.
scale 1:500 & 1:100 dwg no. date 15/10/07 M1089/2	