
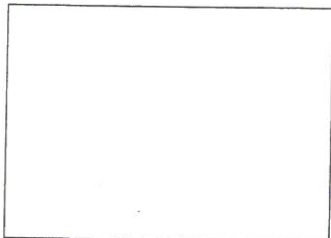
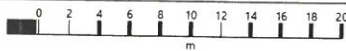


1:500 Manor House Farm Wykin Rd

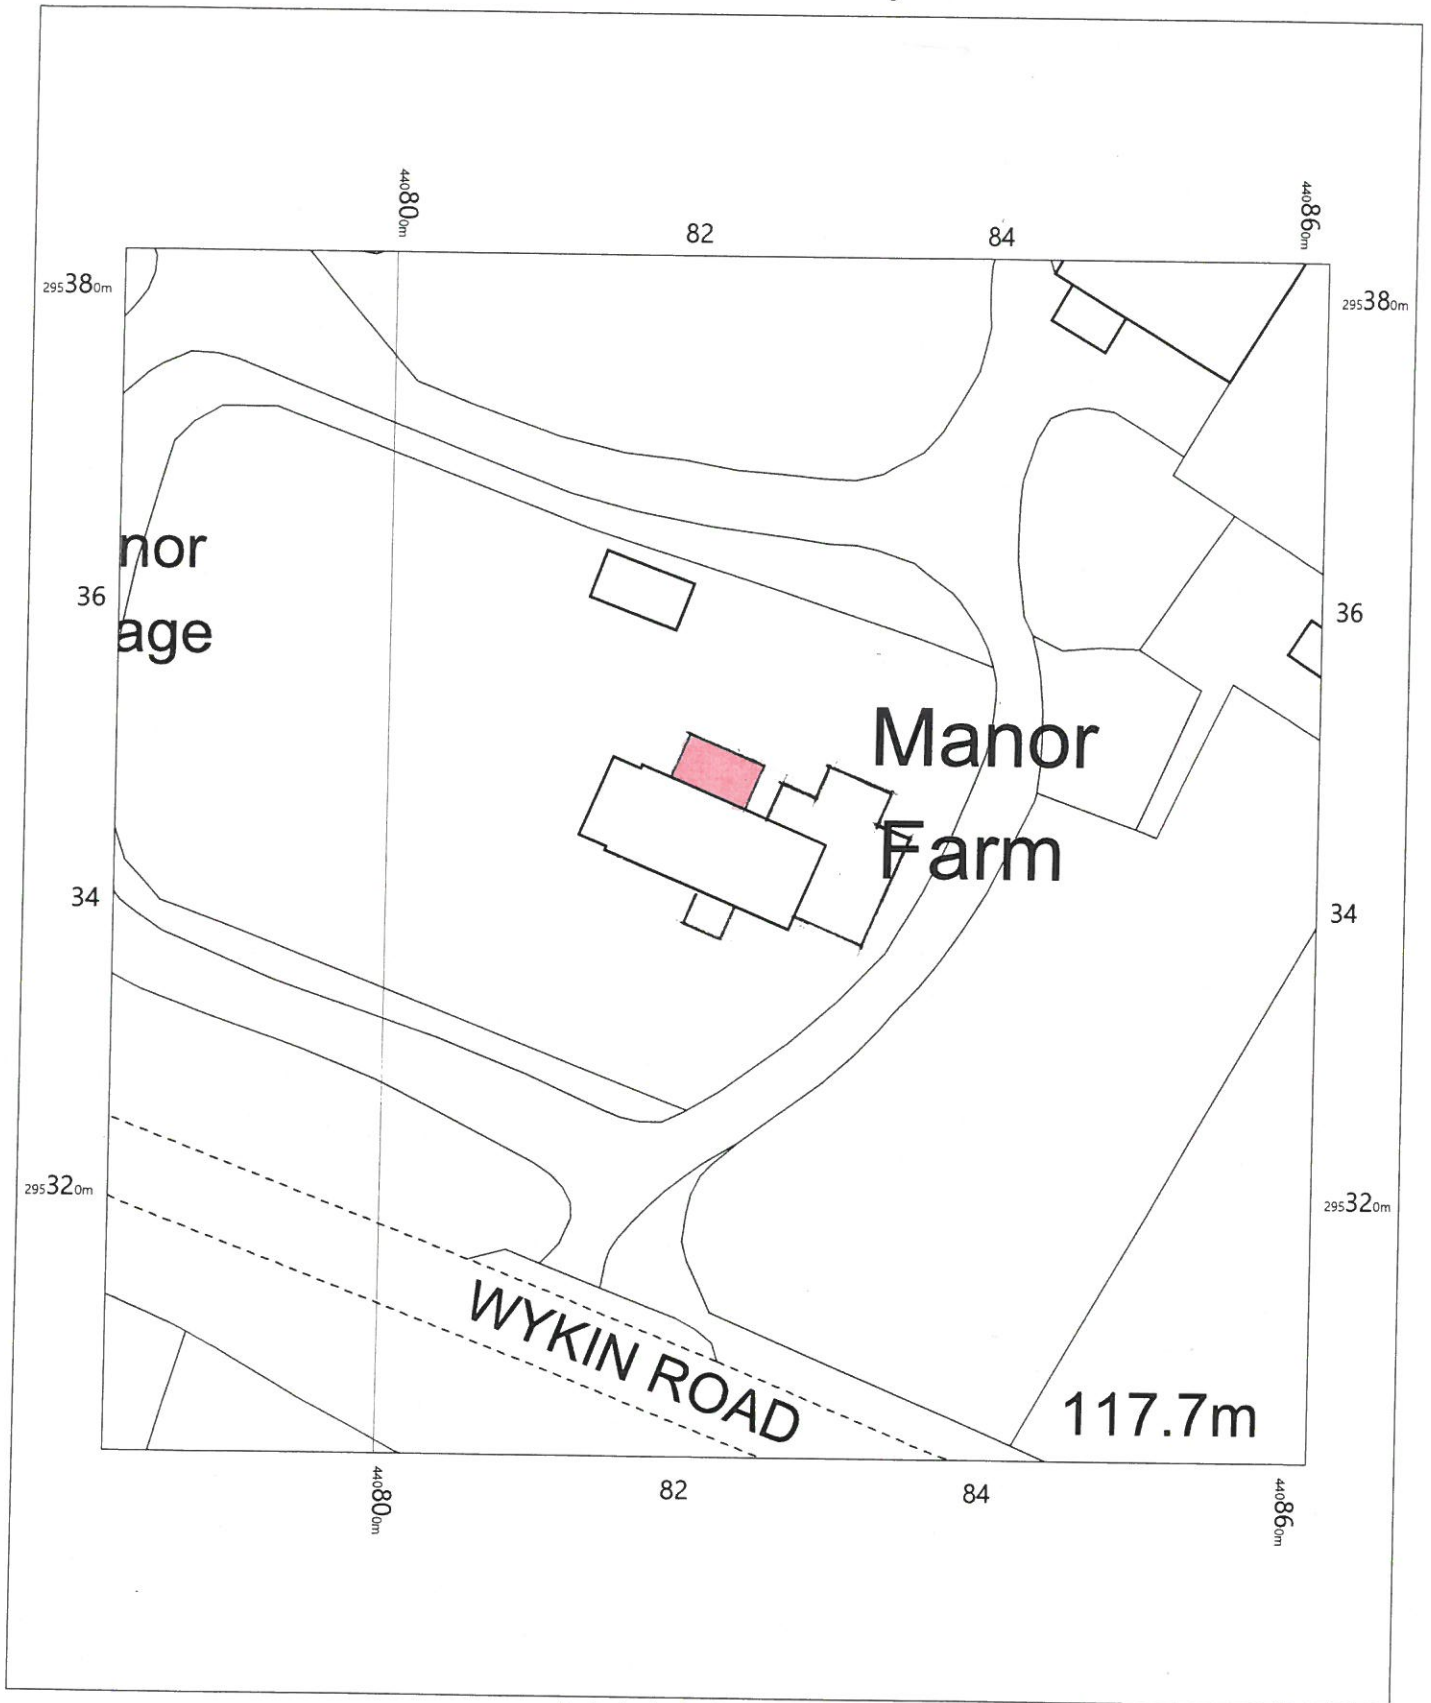

OS MasterMap 1250/2500/10000 scale
Monday, February 17, 2020, ID: JEW-00861070
maps.johnwright.com

1:500 scale print at A4, Centre: 440822 E, 295343 N

©Crown Copyright Ordnance Survey. Licence no. 100025568



Copyshop

& Business Bureau
www.copyshophinckley.co.uk