



Printed or electronic copies of this drawing can be scaled for planning purposes only. Any discrepancies with this drawing to be reported and clarified prior to commencing work on site, if in doubt - Ask.

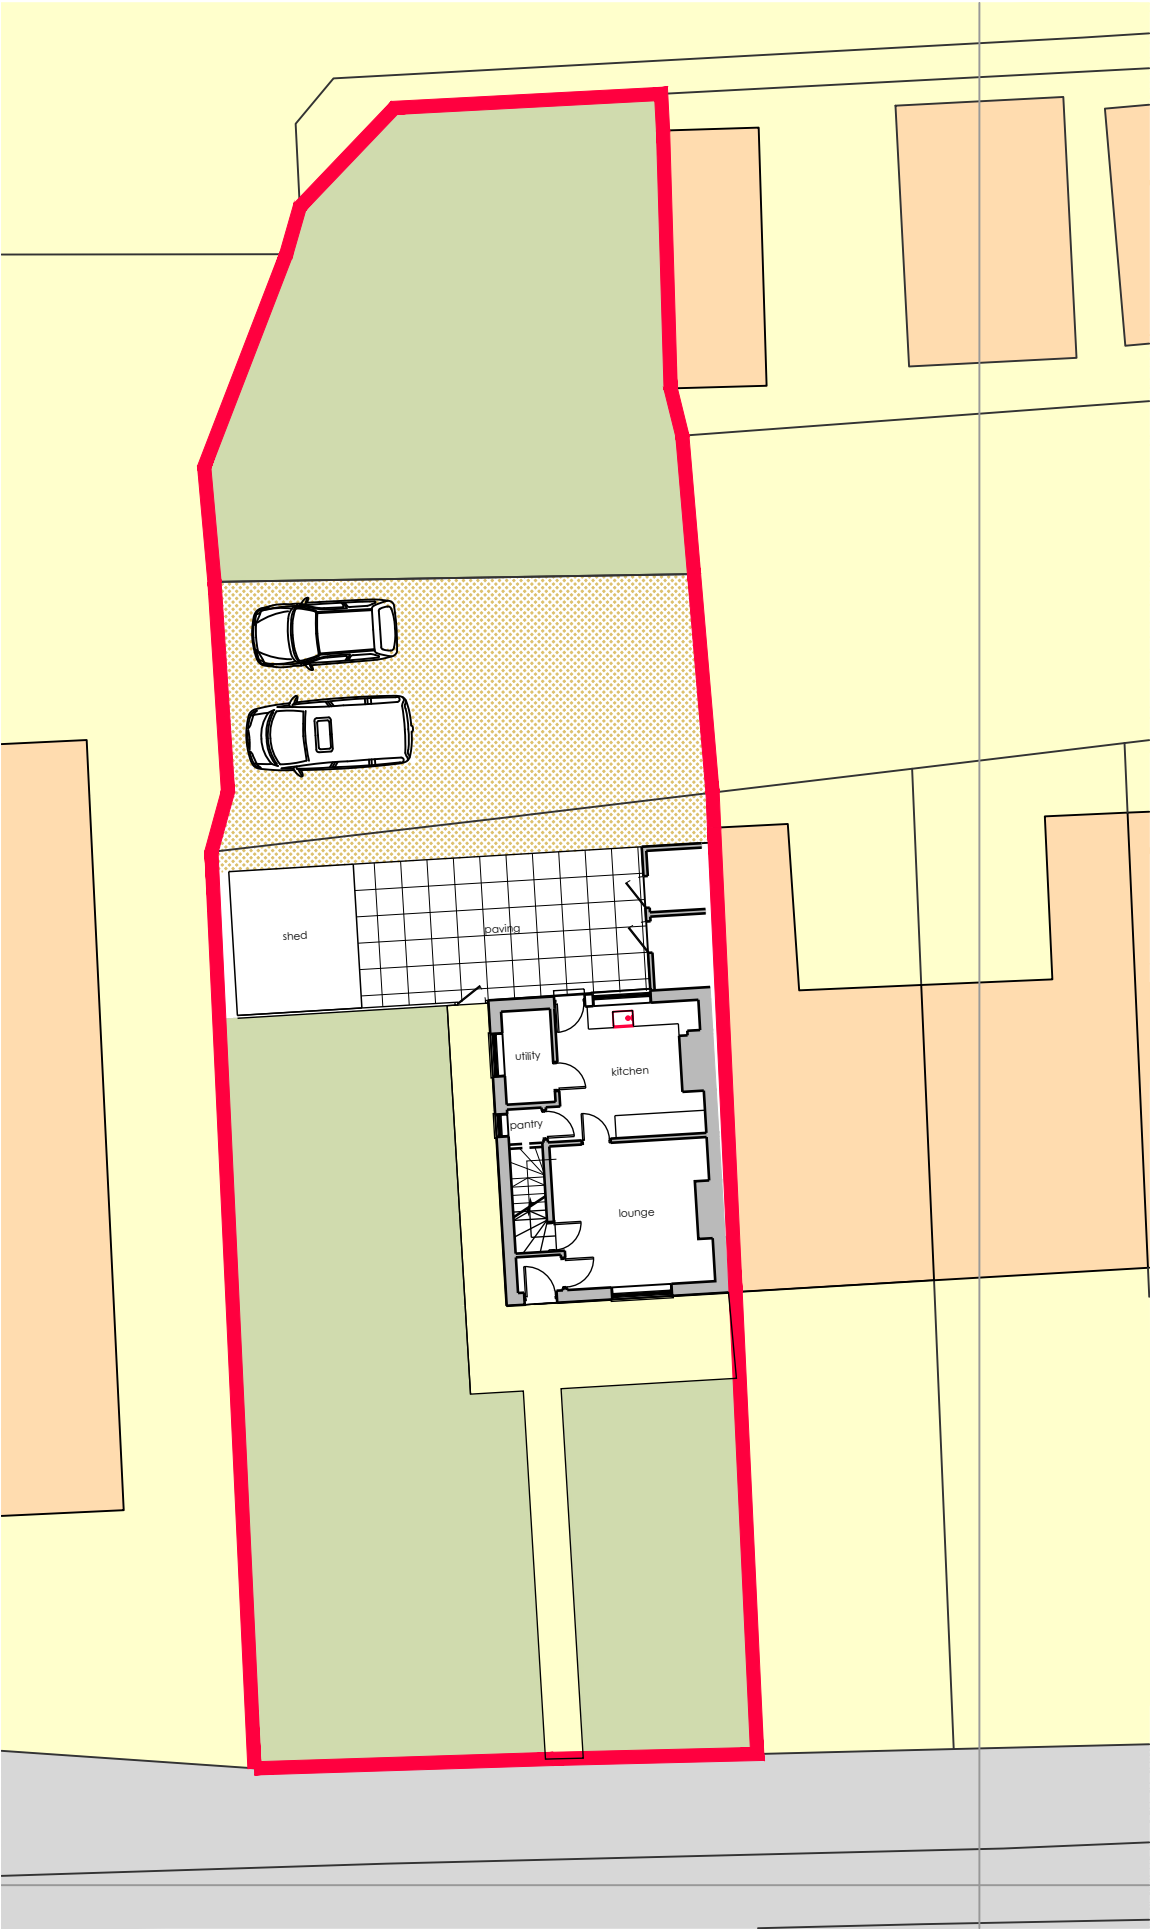

Existing Parking

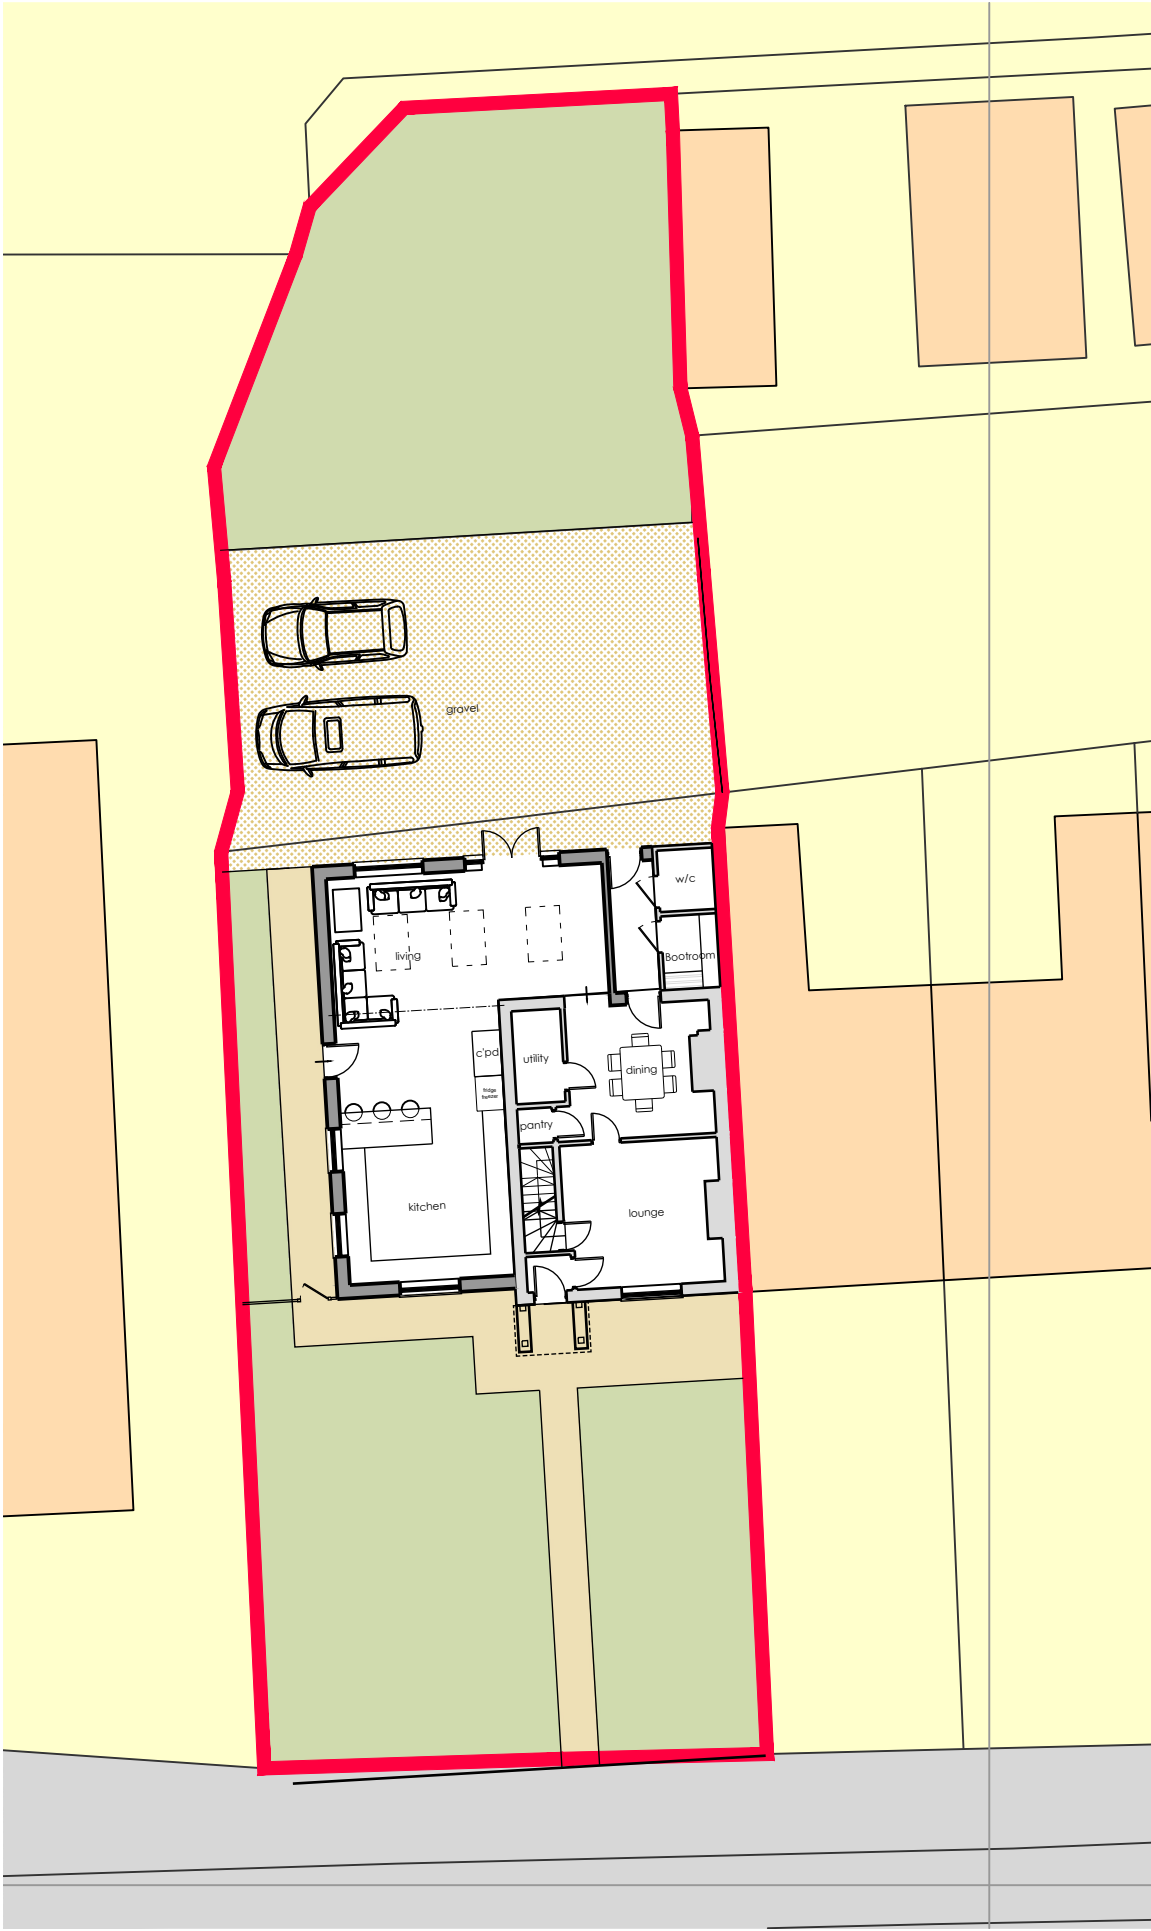

Proposed Parking

0 2.5m 5m 7.5m 10m 1:200



Rev.		
A	Updated to suit revised proposals	18.03.25

Planning

Alterations & Extension
8 Merrylees Cottages,
Merrylees Road,
Desford
for Mr & Mrs K Stone
Parking Provisions

project no. KS01	dwg. no. (PL) 02	rev. A
scale 1:200 @ A3	date Oct '19	ref. ces

claire stephens
clairestephens9@gmail.com
07795823778