

DEVELOPMENT SERVICES
- 8 SEP 2008
RECEIVED

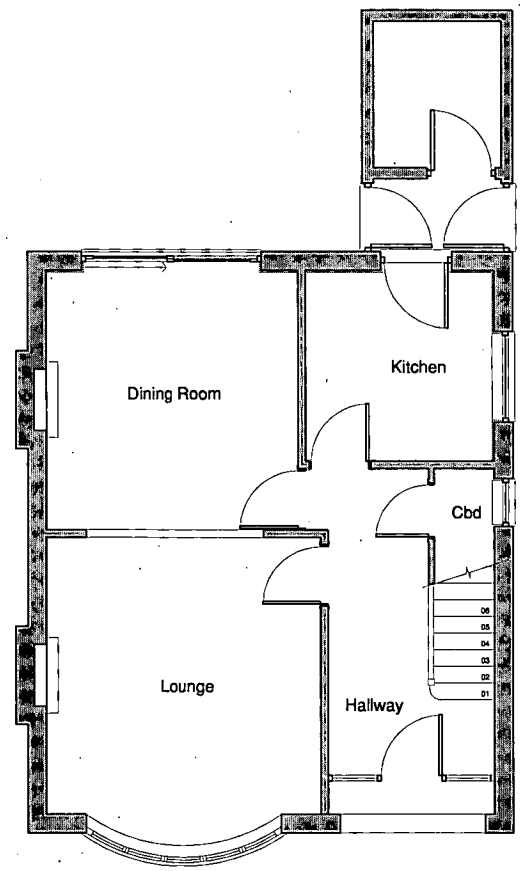

GROUND FLOOR PLAN

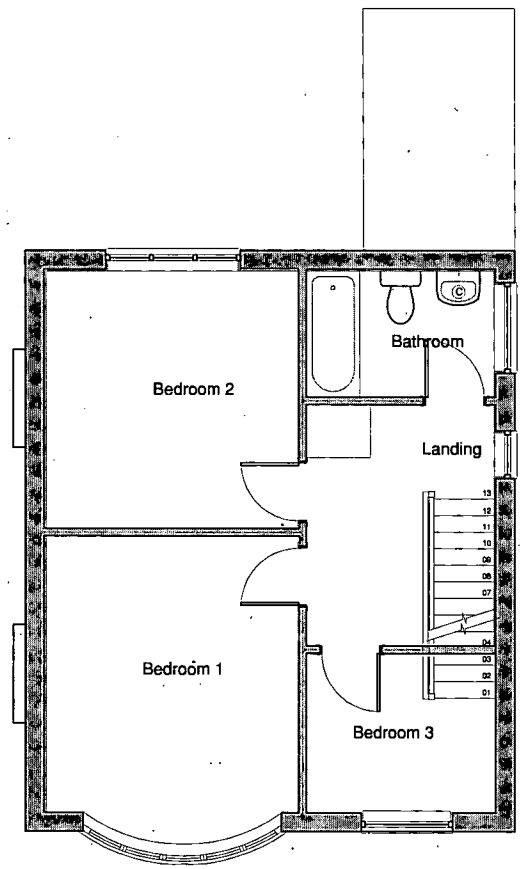

FIRST FLOOR PLAN

SITE:
16 Stoke Road,
Hinckley

DRAWING TITLE:
Existing Floor Plans

DRAWN BY:	DATE:	DRAWING NO:	REV:
DW	March 08	STK/200/002	
SCALE: 1:100 @ A3			