



FRONT ELEVATION

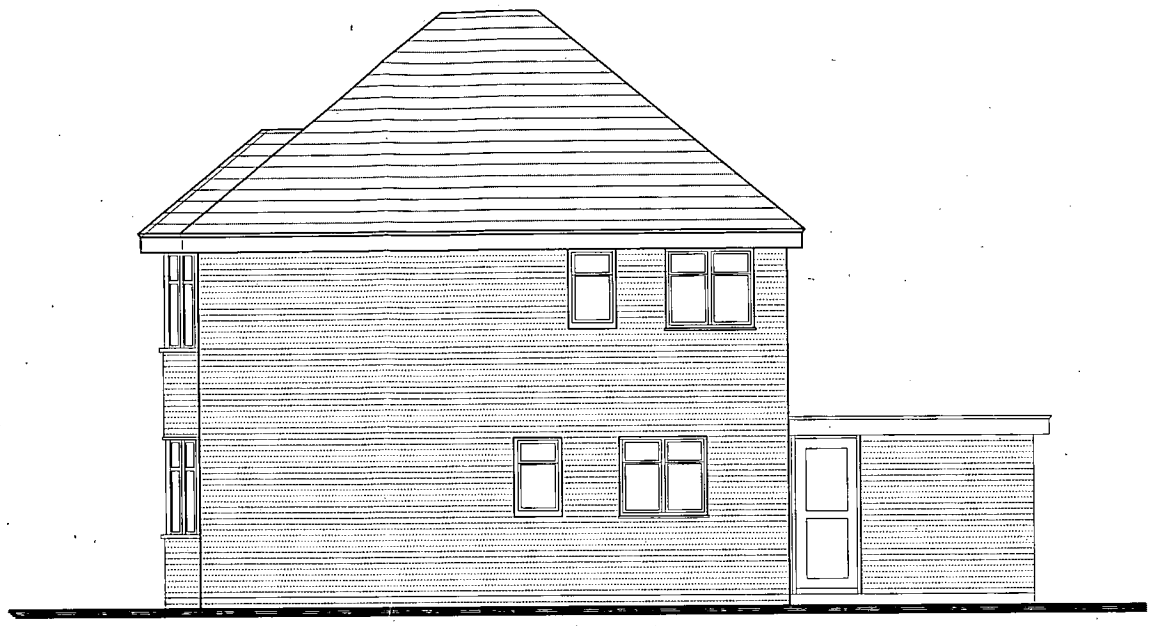


SIDE ELEVATION

DEVELOPMENT SERVICES
- 8 SEP 2008
RECEIVED

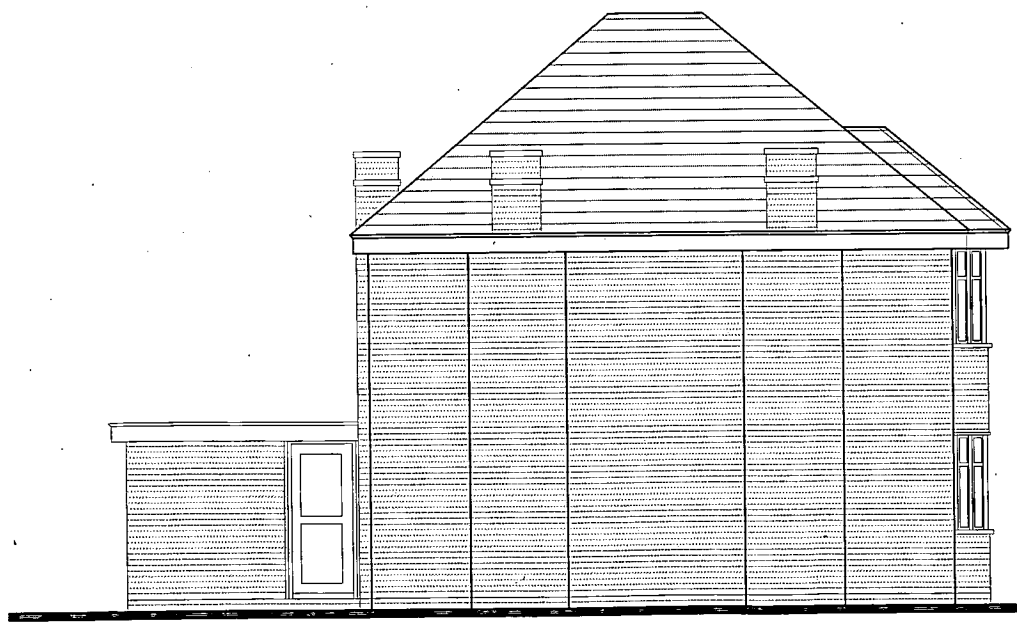

SIDE ELEVATION

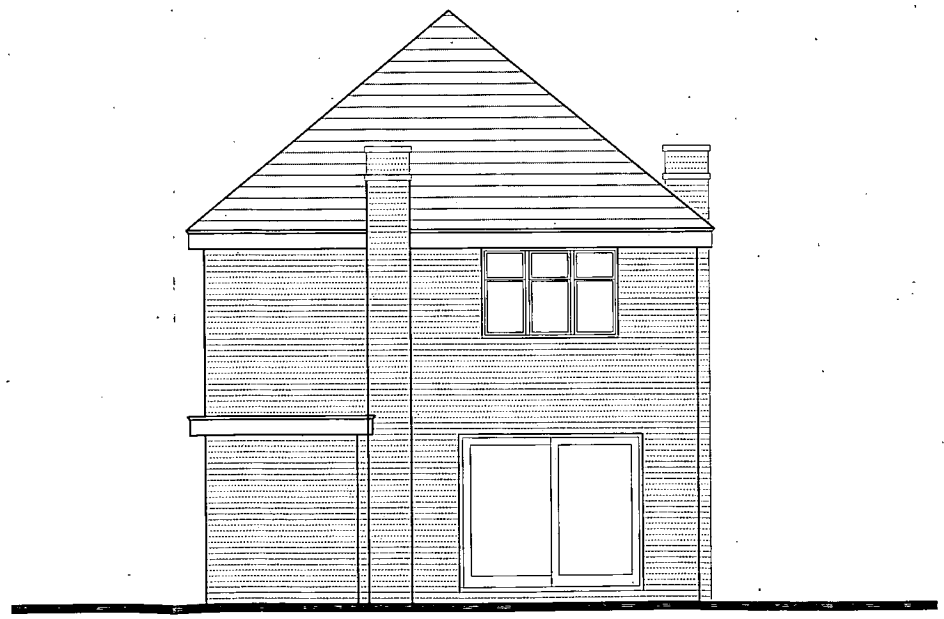

REAR ELEVATION

SITE:
16 Stoke Road,
Hinckley

DRAWING TITLE:
Existing Elevations

DRAWN BY:	DATE:	DRAWING NO:	REV:
DW	March 08	STK/200/001	
SCALE: 1:100@ A3			