


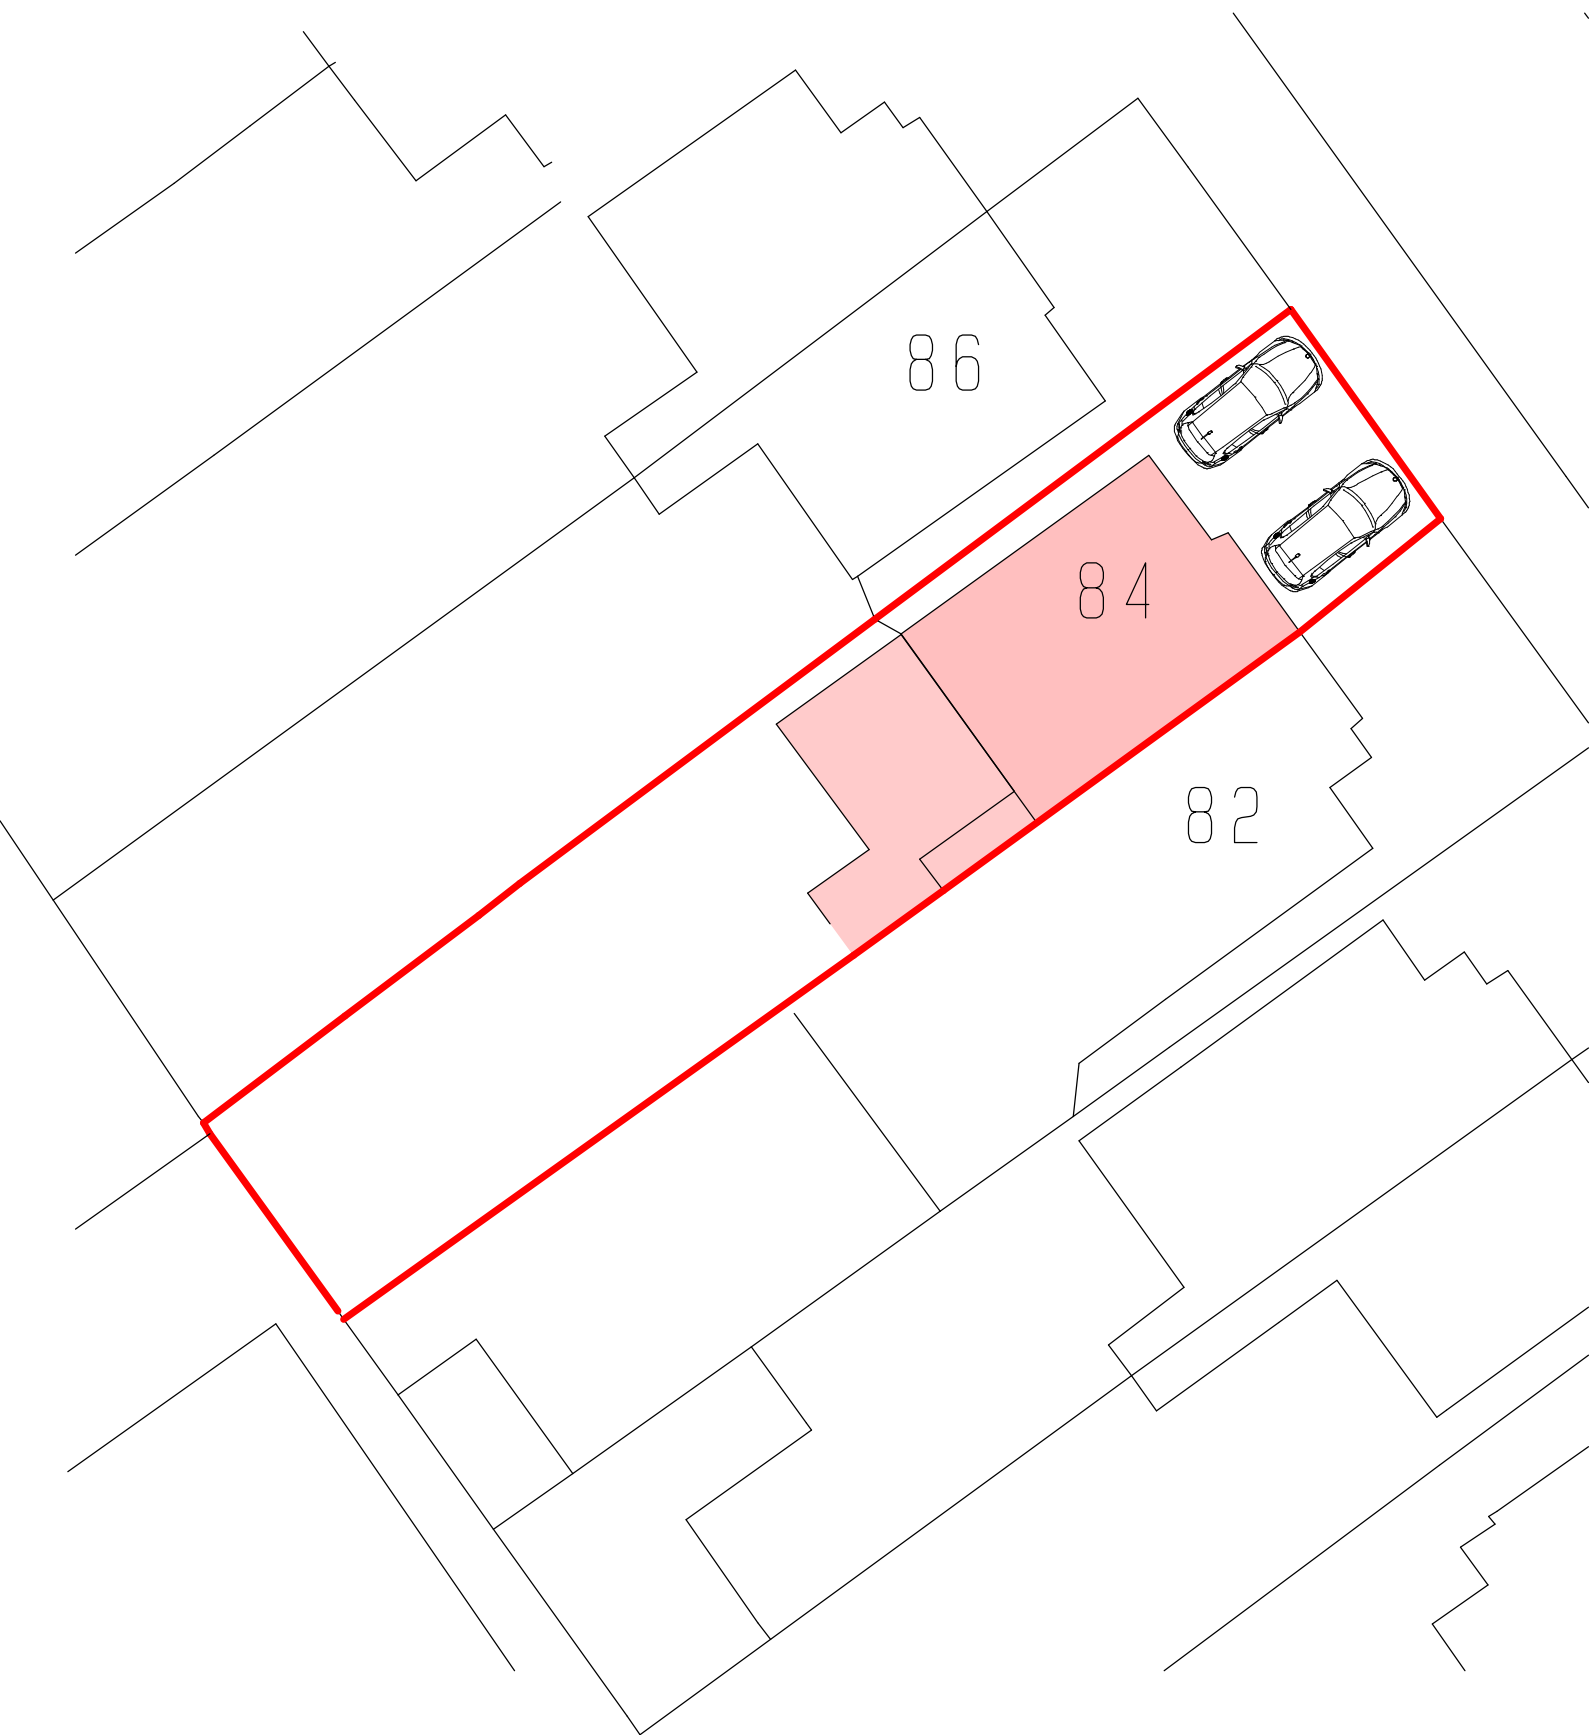

Project: Proposed Single Storey Rear Extension and Loft Conversion at 84, Northfield Road, Hinckley, LE10 for Mr. & Mrs. A. Neale	Scale: 1:200
Drawn by: [illegible]	Date: [illegible]