


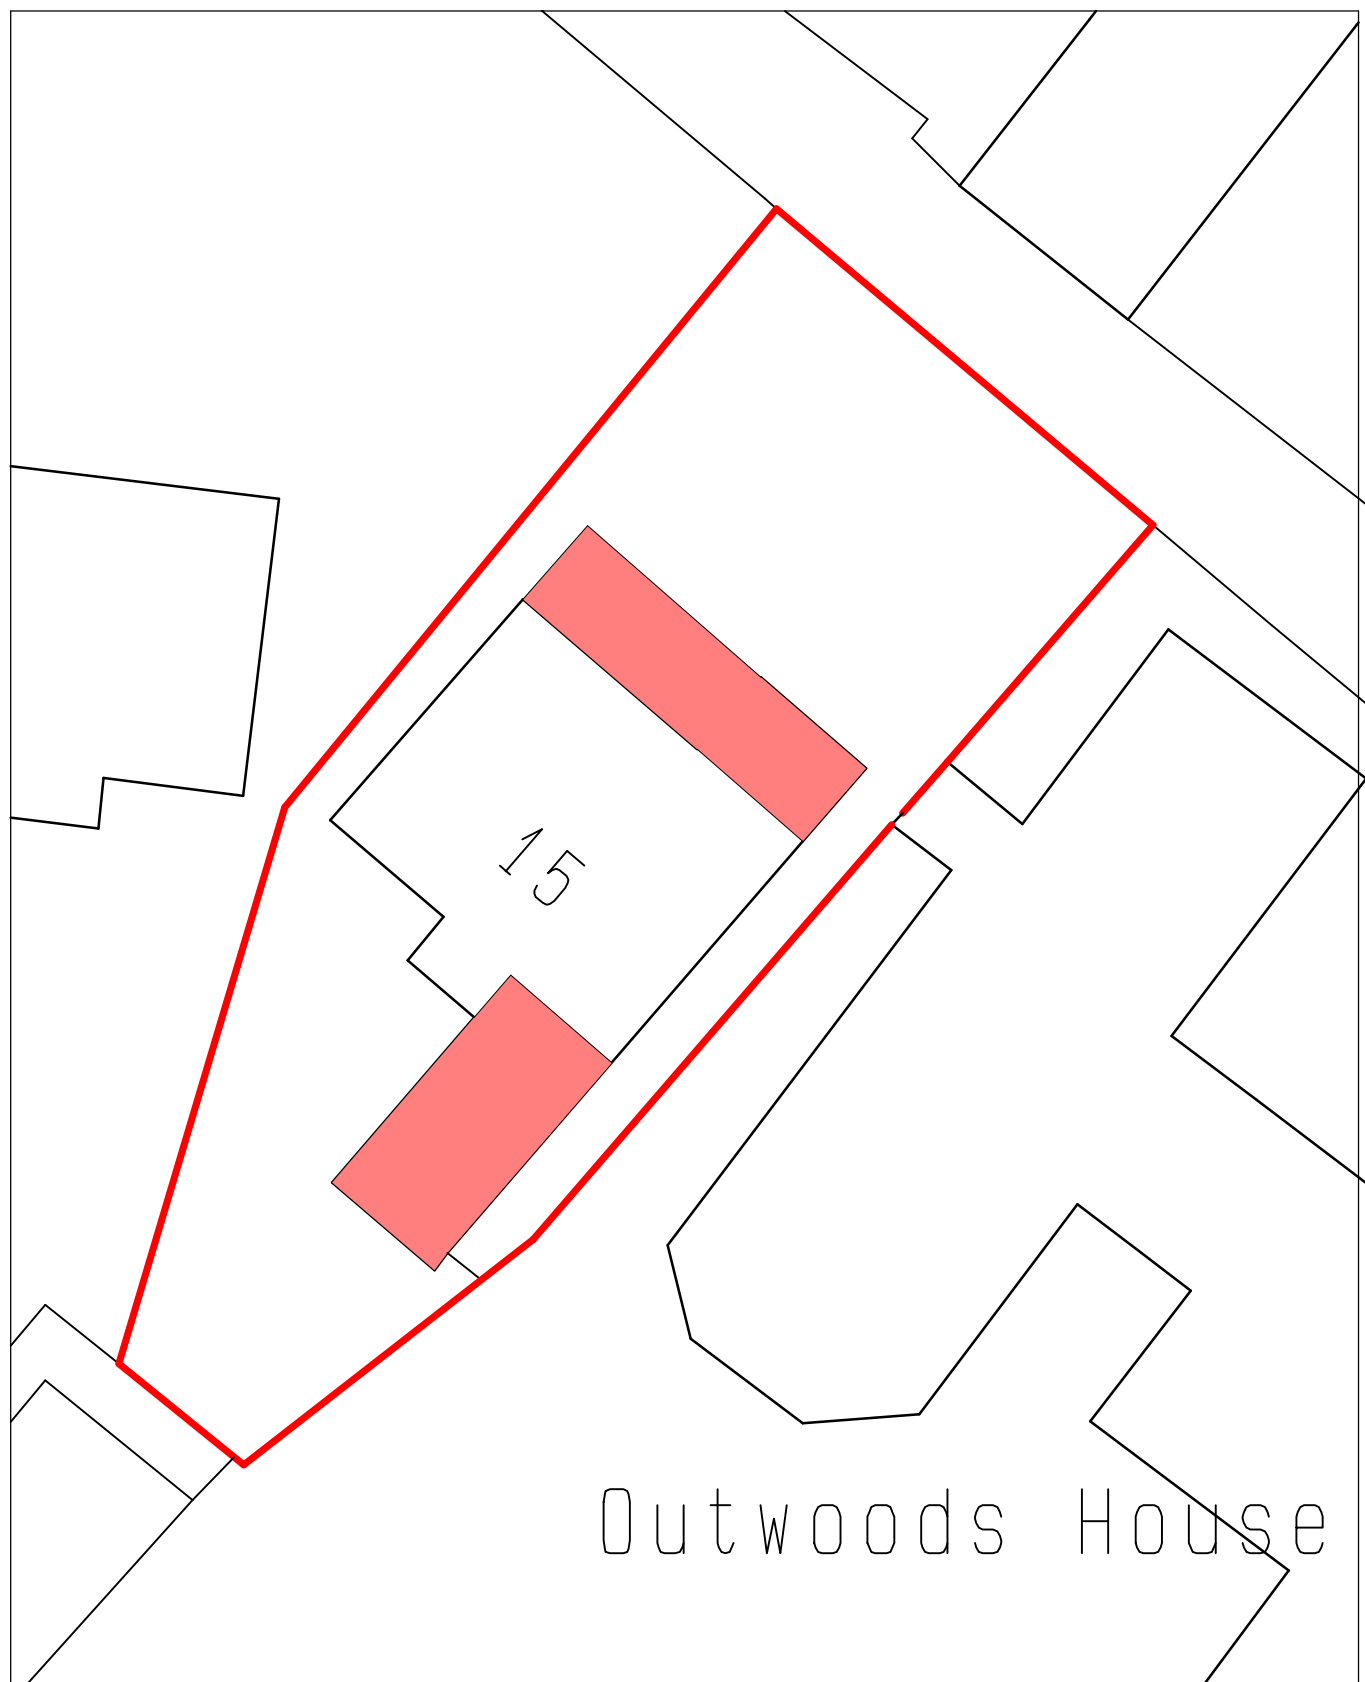

Philip Baumber Architectural Services 50, Radmore Road, HINCKLEY, Leics. LE10 0RQ tel. 01455 612790; e.mail. baumberp1955@gmail.com	
Project: Proposed Extensions & Alterations at 15, Elm Tree Drive, Burbage, LE10 2TX for Mr. & Mrs. D. Coley	Scale: 1:200 @ A4
	Date: August 2023
Drg. Title: Block Plan	Drg. No. Rev. 1625/BP/01