




Elevation To South

 

Elevation To North

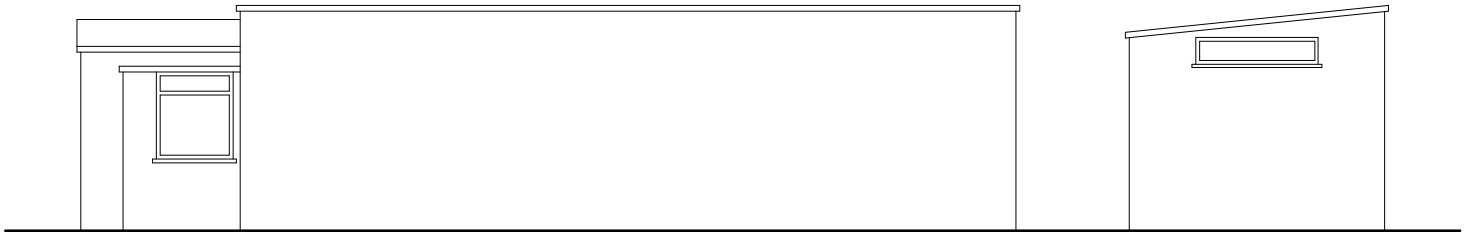


Elevation To East

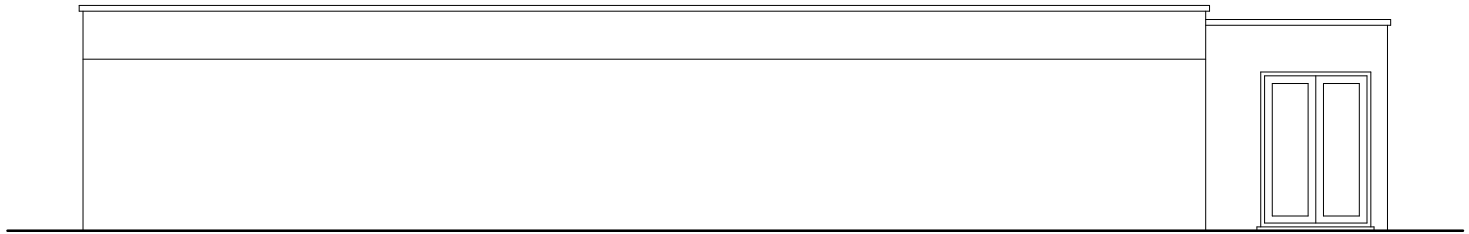

Elevation To West


NORTH

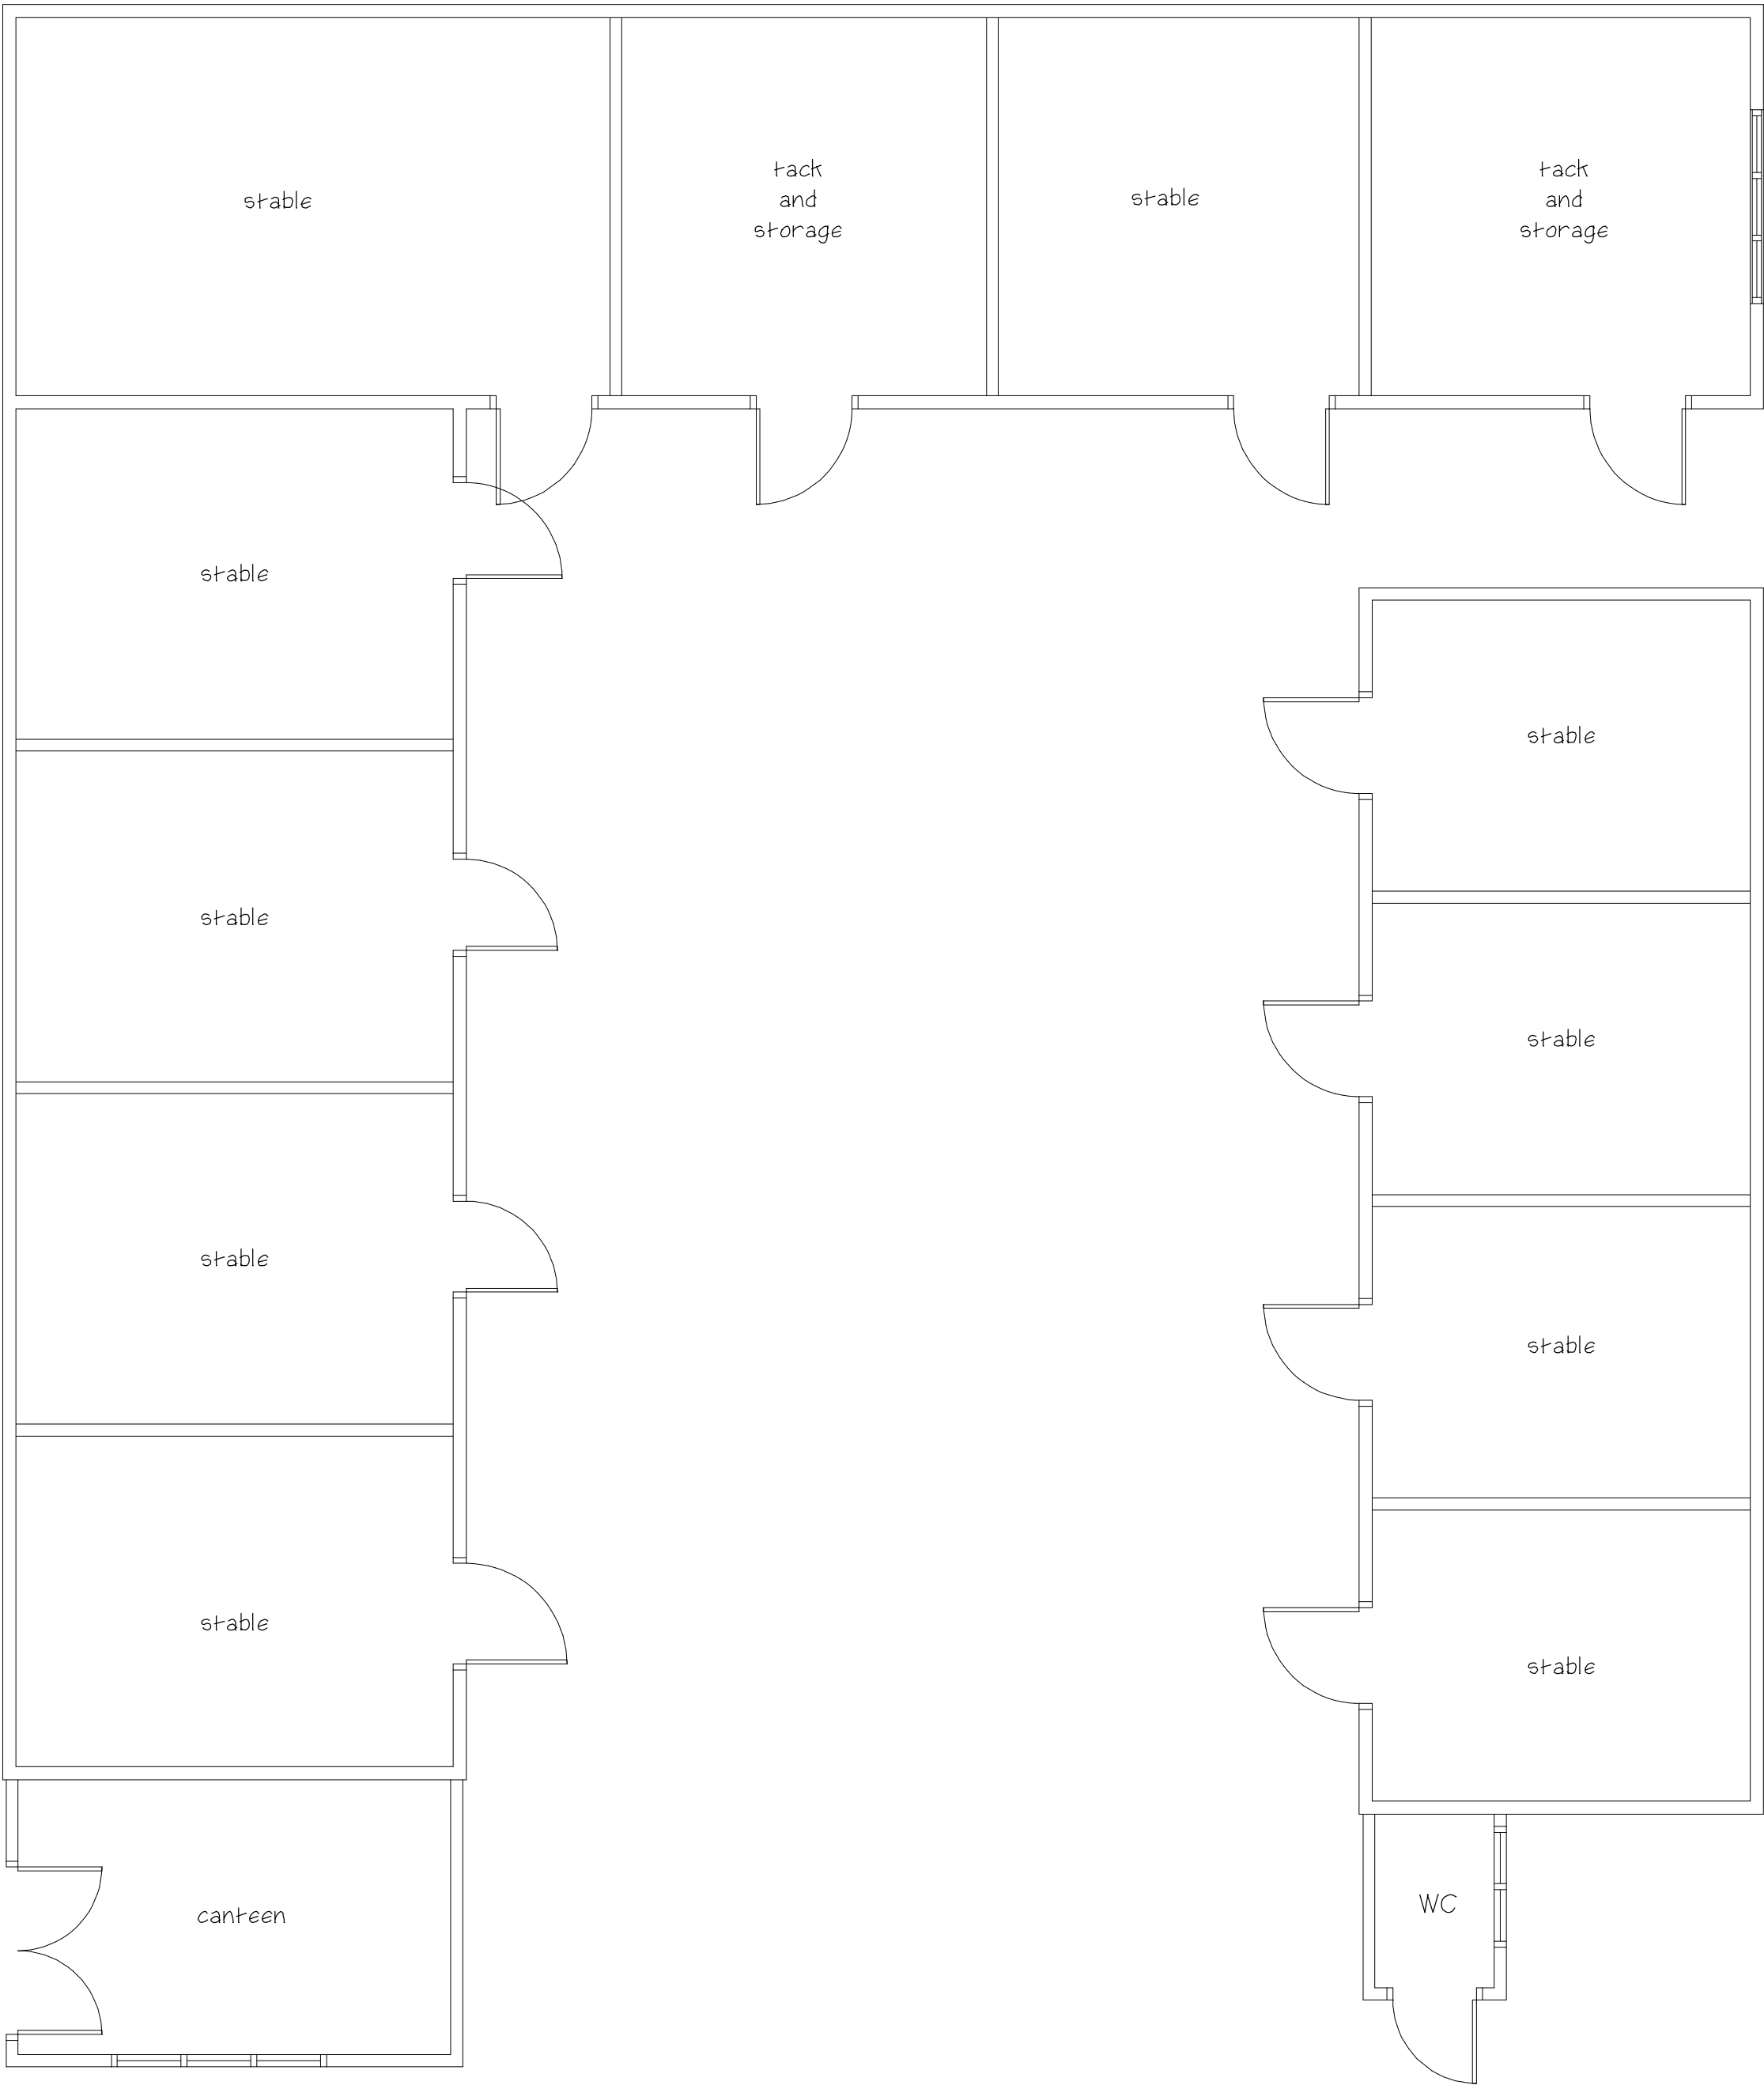

WEST

EAST

SOUTH

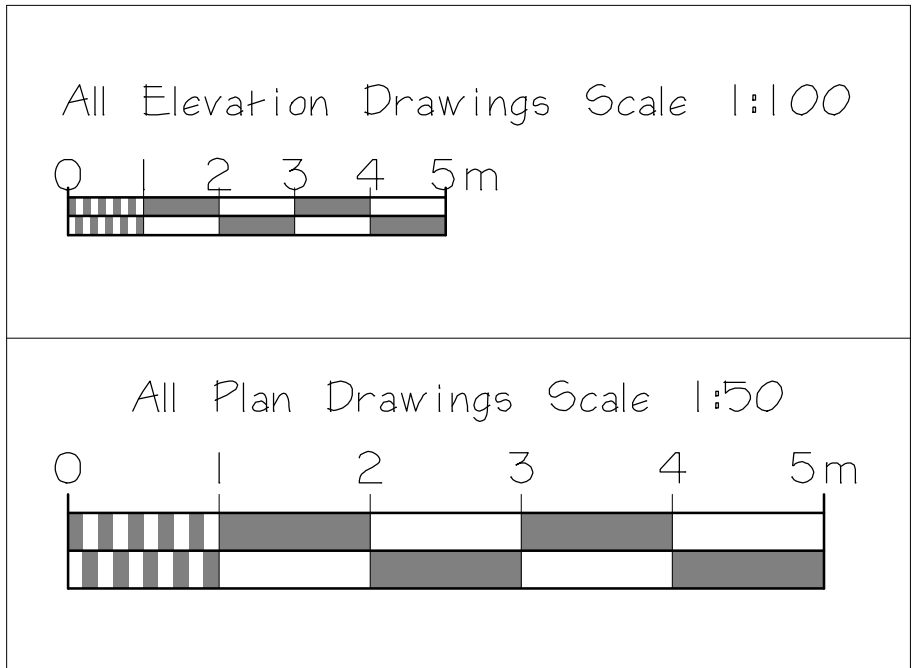

Scale Bars

CLIENT			
Arthur McDonagh			
JOB TITLE			
Bradwardine Desford Lane Ratby Leicester LE9 2BQ			
DRAWING TITLE			
Demolish Existing Bungalow And Stable Block Replace With New Detached House And Stable Block Existing Stables			
SCALE	SHEET	DATE	DRAWN BY
1:50 & 1:100	A1	Aug 2023	A Moore
ANDREW MOORE ARCHITECTURAL SERVICES Tel; 07973397765 Email;andrewmoore@workmail.com			
DRG NO		SHEET NO	
1614		5	