




- Parking Plan Notes**
- 1. Parking provision of 9 standard spaces.
 - 2. Parking provision of 2 accessible spaces.
 - 3. Accessible ramps to provide wheelchair access to property from car park. Ramps to be no steeper than 1:15.
 - 4. Main Entrance to property.

2 Access Ramps - Proposed
Scale: Not to scale

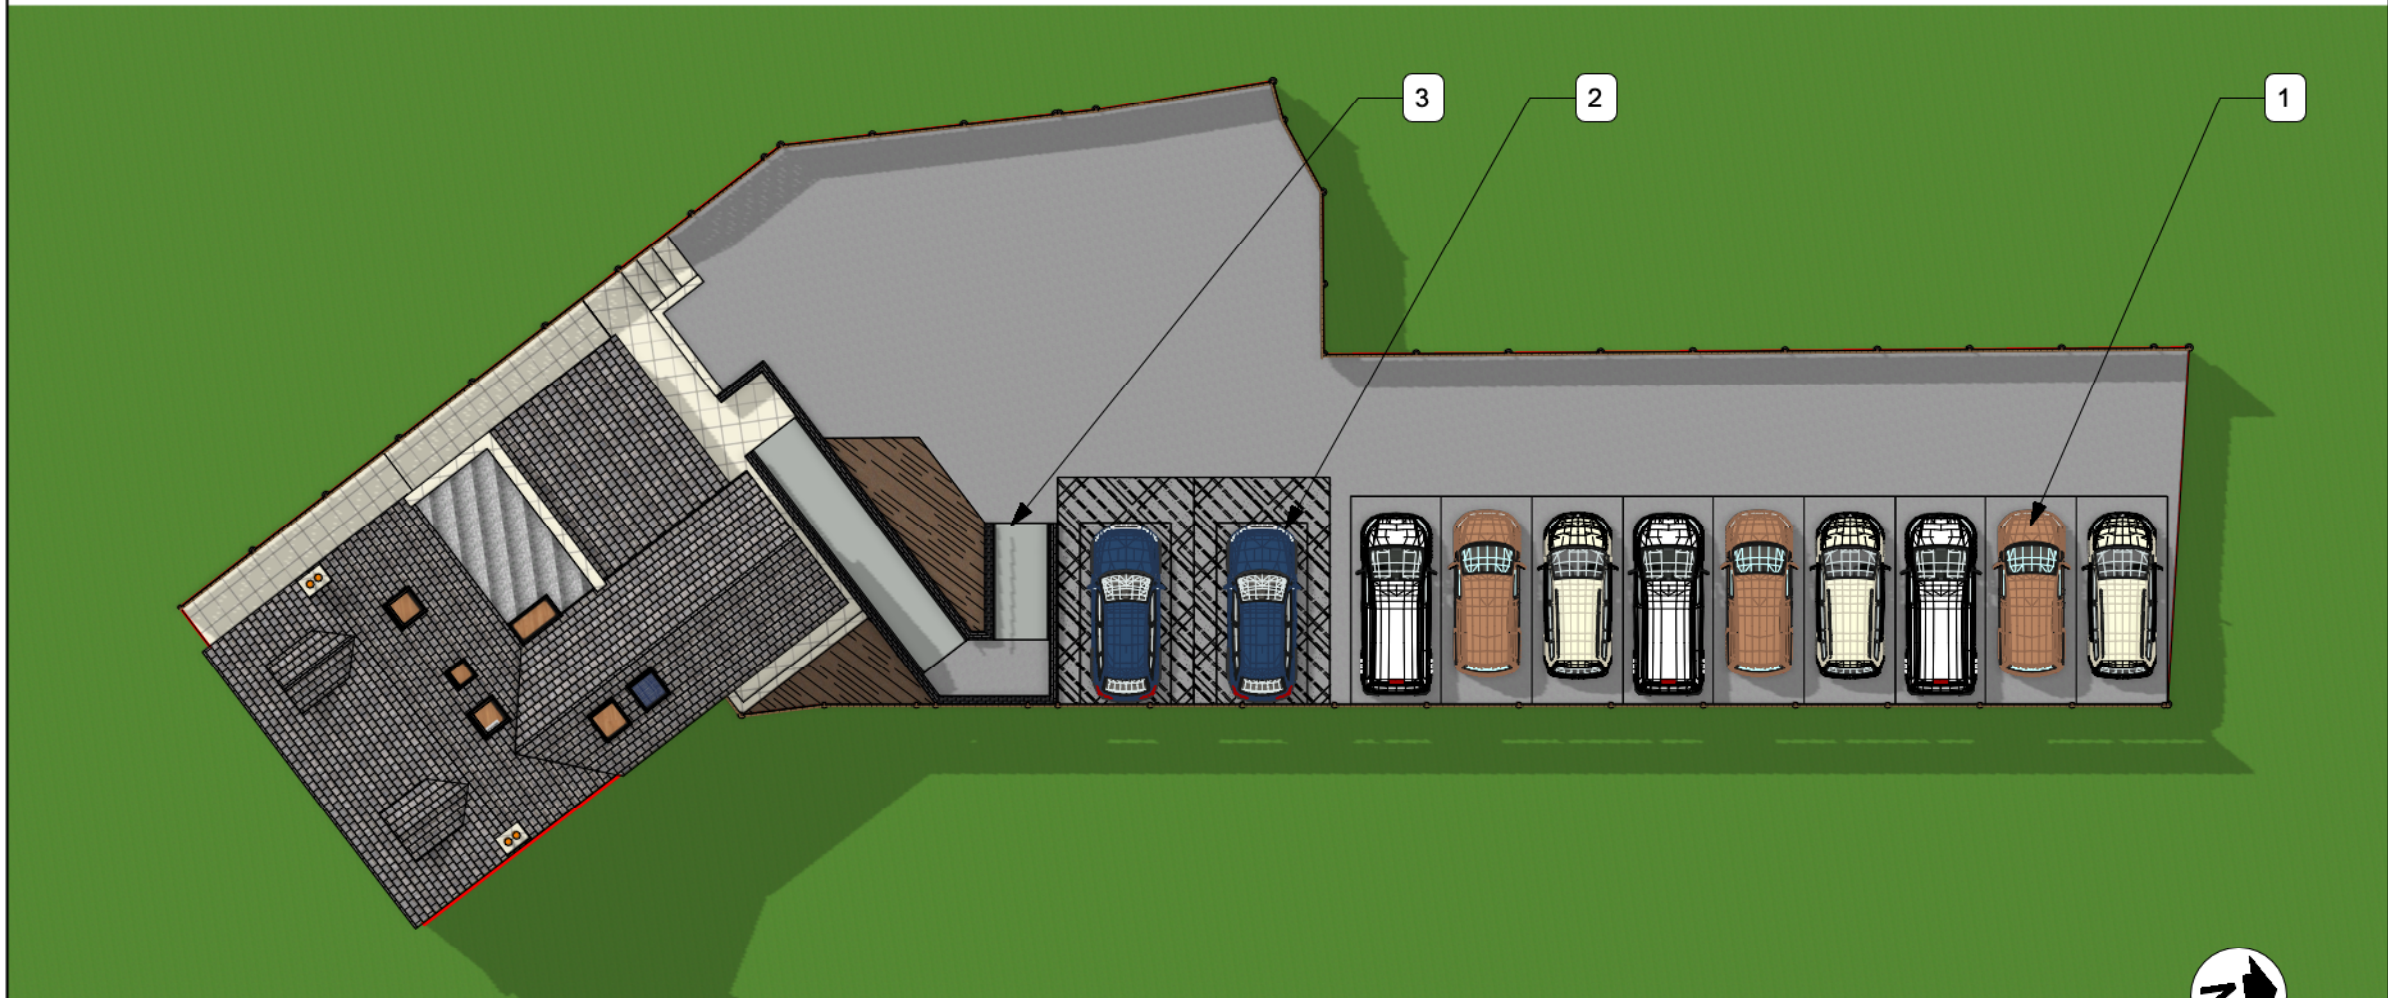

1 Parking Plan - Proposed
Scale: 1:200

THE DESIGN SOCIAL

134 Kirkby Road Barwell LE9 8FN UK
T: +44 (0)1455 446521 F: +44 (0)1455 446521
E: admin@thedesignsocial.com

GENERAL DRAWING NOTES

© This drawing is not to be shown to any Third Party unless agreed by The Design Social.

This drawing shows 'design intent' only.
It is the responsibility of the appointed contractor to finalise development, using specialists approved by The Design Social, & produce detailed working drawings.
ALL working drawings to be approved by The Design Social prior to manufacture.

Standard parking bay size amended to LHA comments.		B.R.
A	06/08/2024	
REV.	DATE	NOTES
		REV. BY

THE DESIGN SOCIAL

Tim Haq		
Power Point Business Centre, 122 High Street, Earl Shilton, Leicester, LE9 7LQ		
Parking Plan		
AUTHOR	DATE	APPROVED
L.R.	23/04/2024	T.H.
SCALE	1:500 @ A3	READ WITH 0329 (A) GA 001
DRAWING No.	0329	(A) GA 014 A
Project No.	Type	Area Number Rev
DRAWING STATUS For Approval		