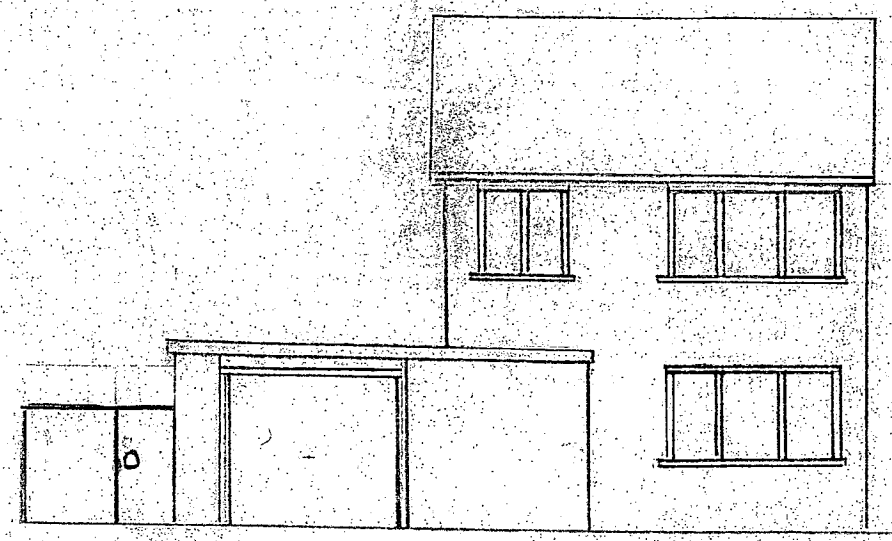

Equity Road East Elevation

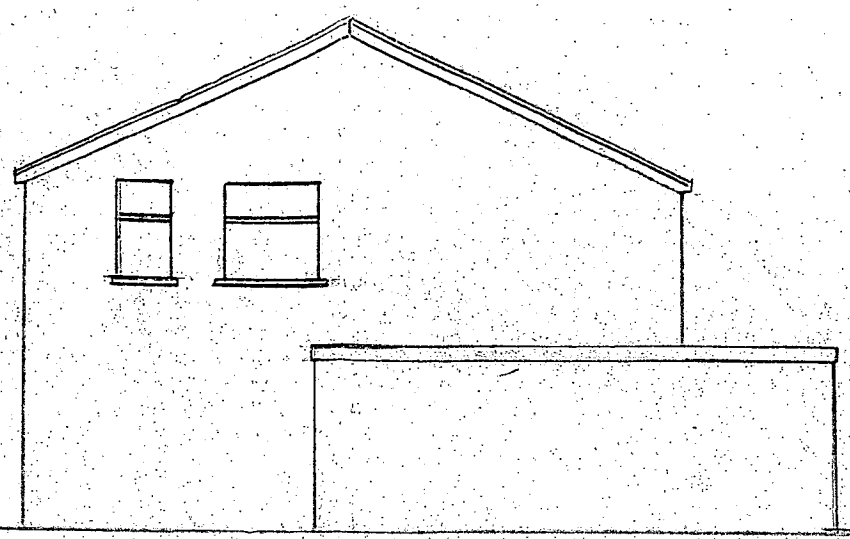

Side Elevation

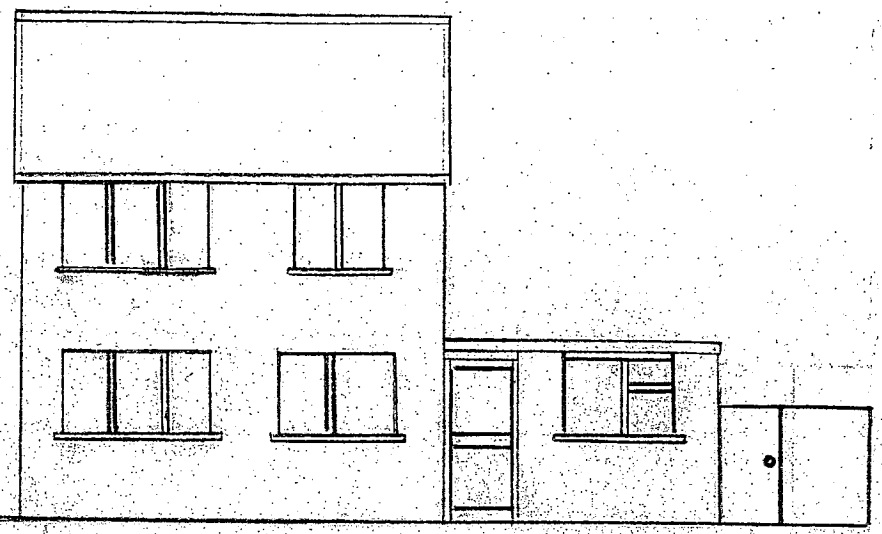

Rear Elevation

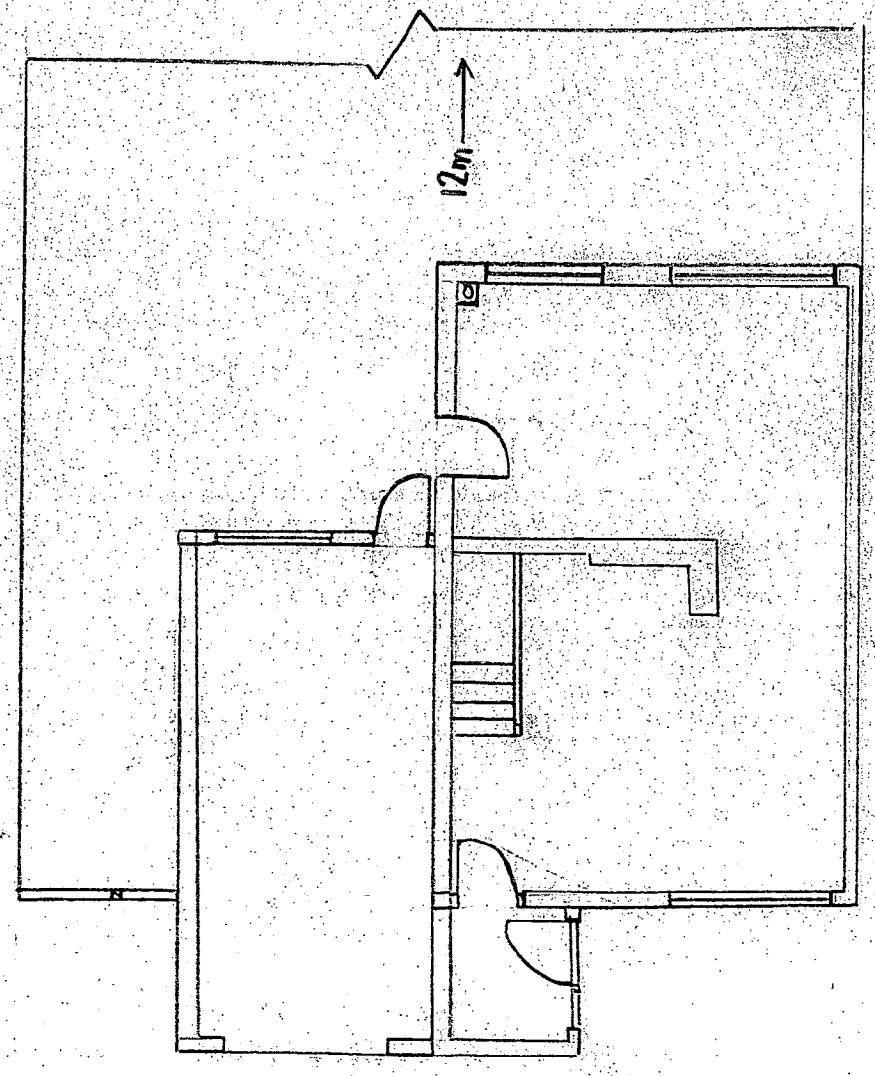

Ground Floor Plan

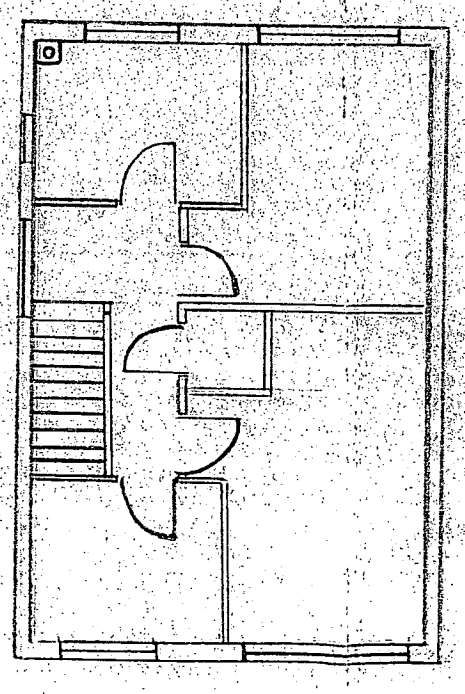

First Floor Plan

DEVELOPMENT SERVICES
12 MAR 2009
RECEIVED

Ref PP00661786

PLAN 1 Drawn by Michael COFFEY
46 Water Pall Way Barwell Leics

Extension & Alterations
82 Equity road East
Earl Shilton Leics

March 09
Scale 1:100