DO NOT SCALE FROM THIS DRAWING
Copyright reserved

Number	Date	Revision
A	09/06/09	Elevation captions corrected

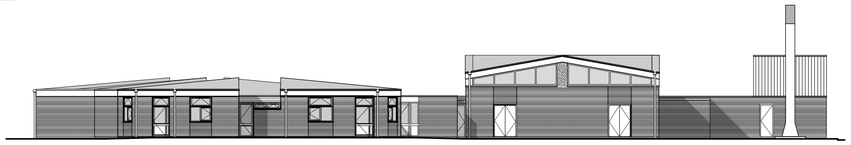

Rear Elevation (North)
Scale 1:200

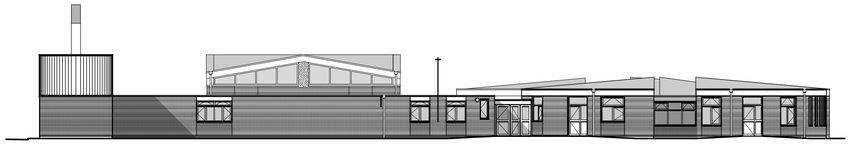

Front Elevation (South)
Scale 1:200

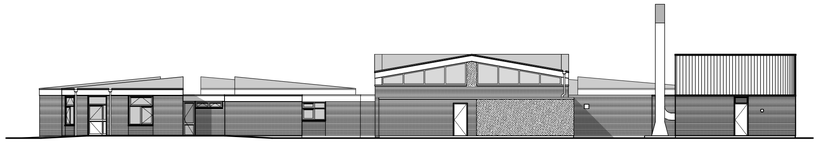

Side Elevation (West)
Scale 1:200

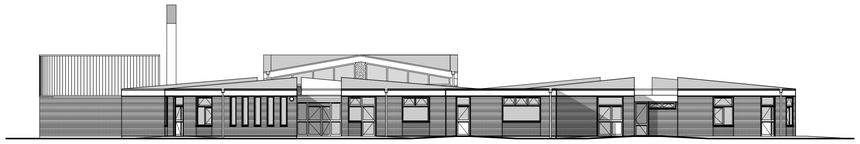

Side Elevation (East)
Scale 1:200

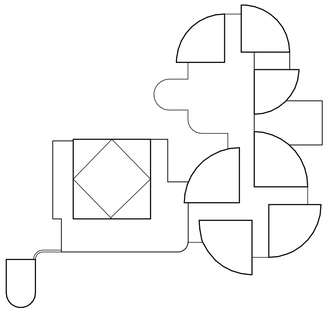

ROOF PLAN
Scale 1:500

LOCATION PLAN
Scale 1:1250

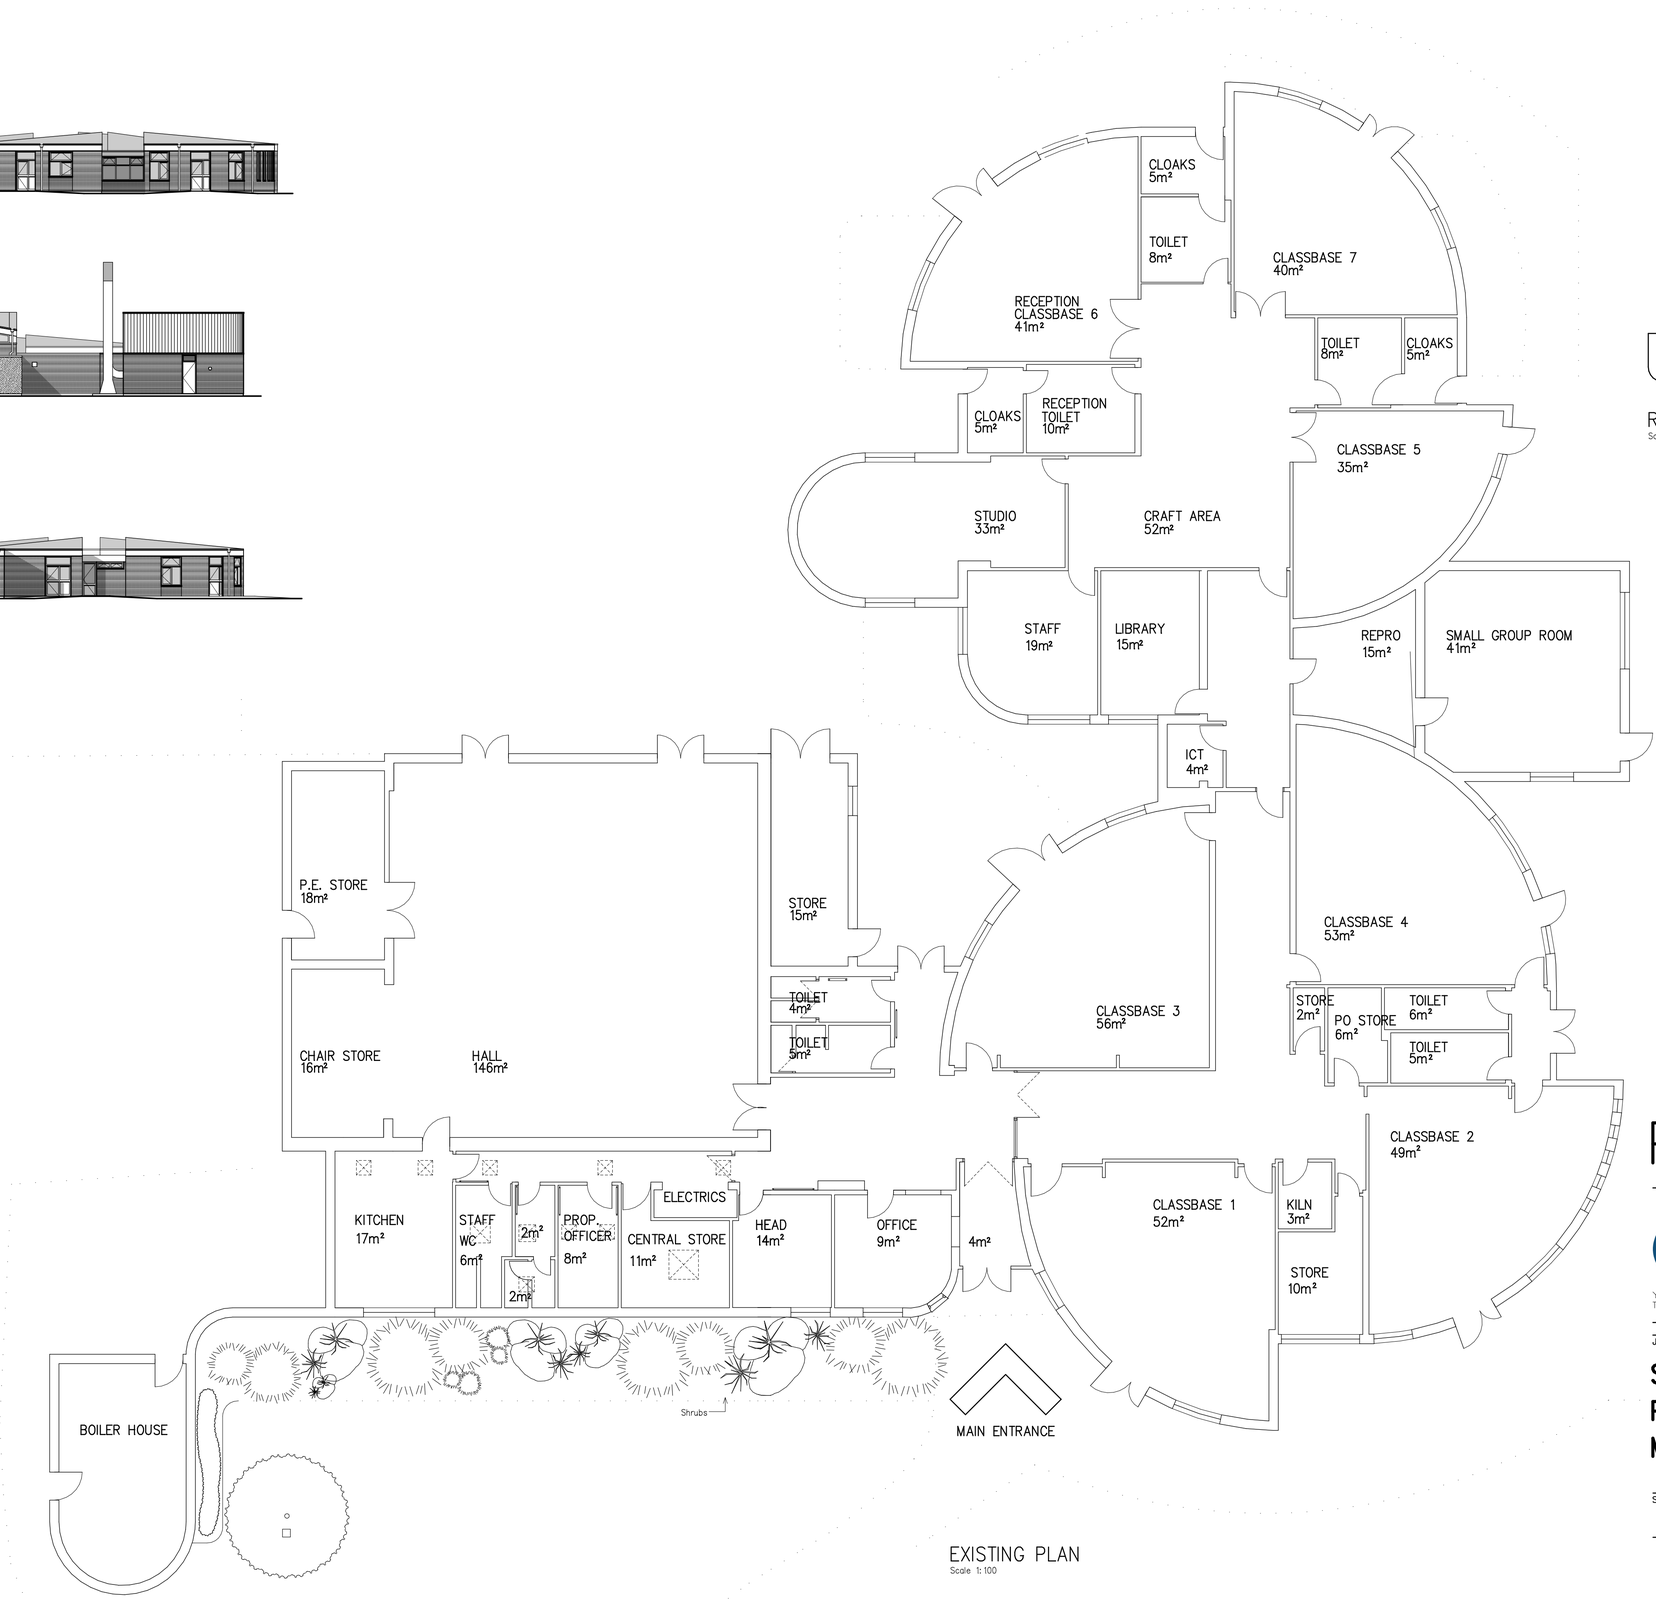

EXISTING PLAN
Scale 1:100

PRELIMINARY

YMD boon ltd
York House, Fernie Road, Market Harborough, LE16 7PH
Tel: 01858 464 482 Fax: 01858 467 604 Email: enquiries@ymdboon.co.uk

Job Title

ST PETERS CofE PRIMARY SCHOOL MARKET BOSWORTH

Scale	Date	Drawn By
As shown @ A1	APR '09	DJH

EXISTING PLAN

Drawing Number
J0444–20A

N:\Spirit 12\St. Peter's, Market Bosworth\J0444 Improv'09\ICT\J0444-20_Existing.s12 ISSUE : 09/06/2009