DO NOT SCALE FROM THIS DRAWING
Copyright reserved

Number	Date	Revision
A	09/06/09	Elevation captions corrected

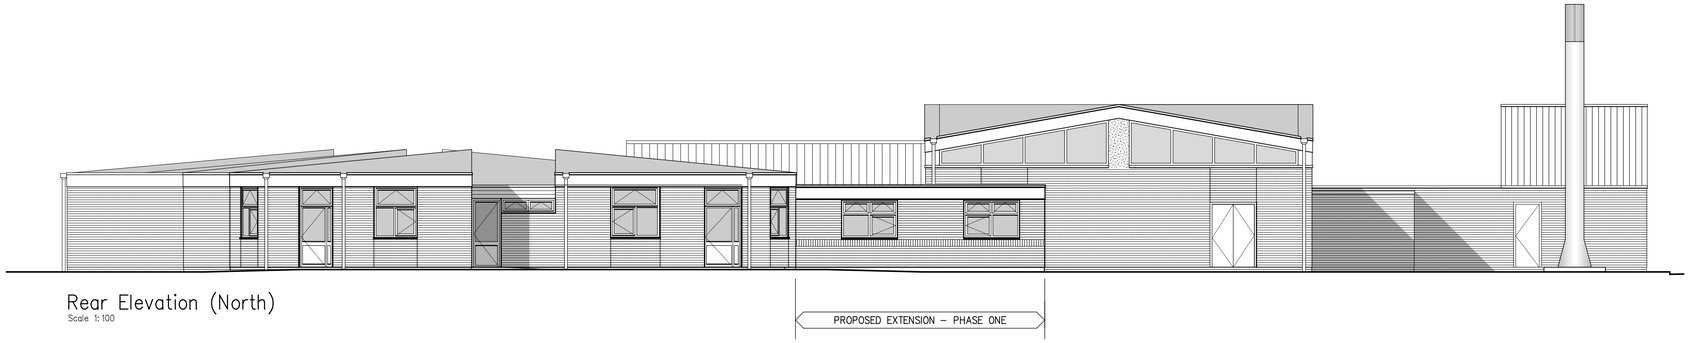

Rear Elevation (North)
Scale 1: 100

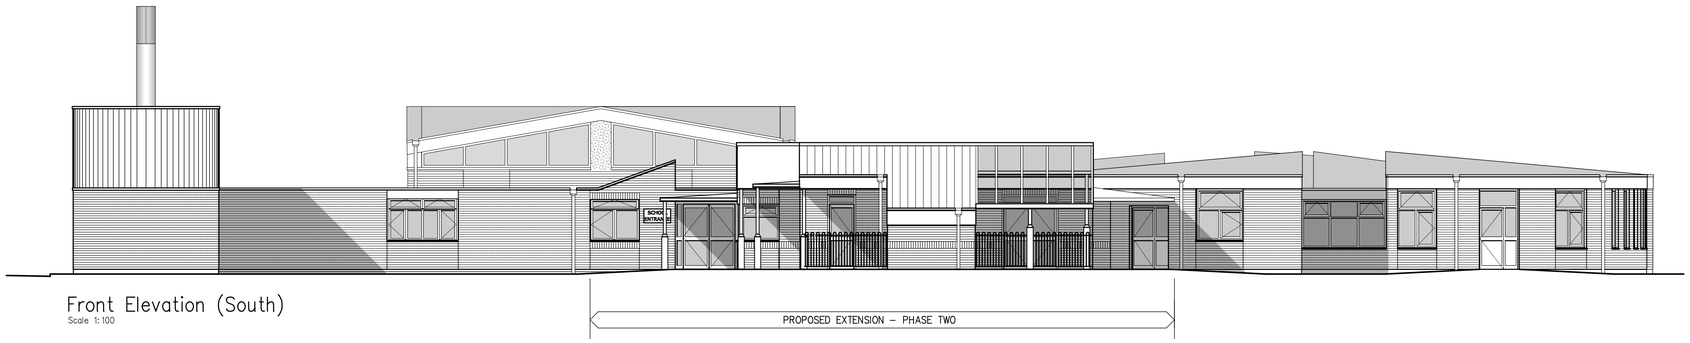

Front Elevation (South)
Scale 1: 100

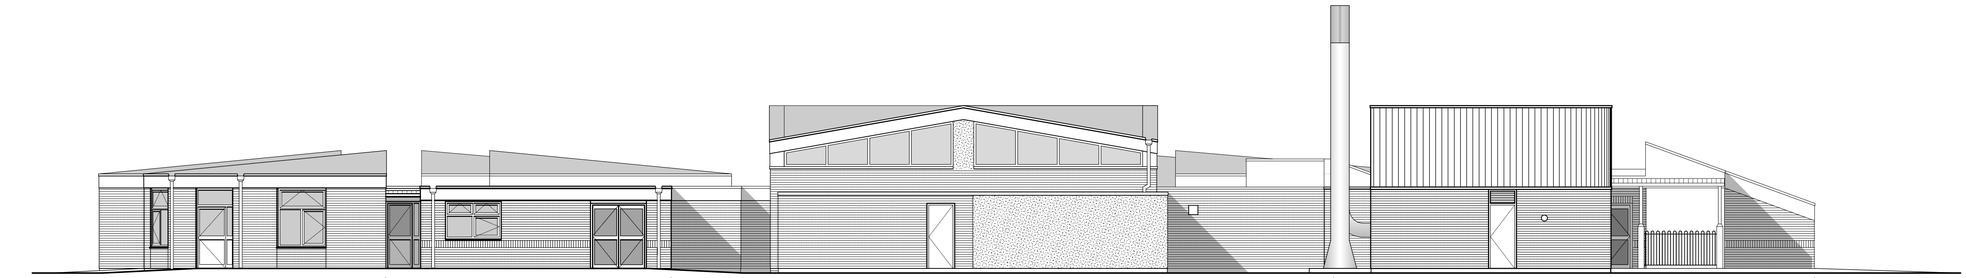

Side Elevation (West)
Scale 1: 100

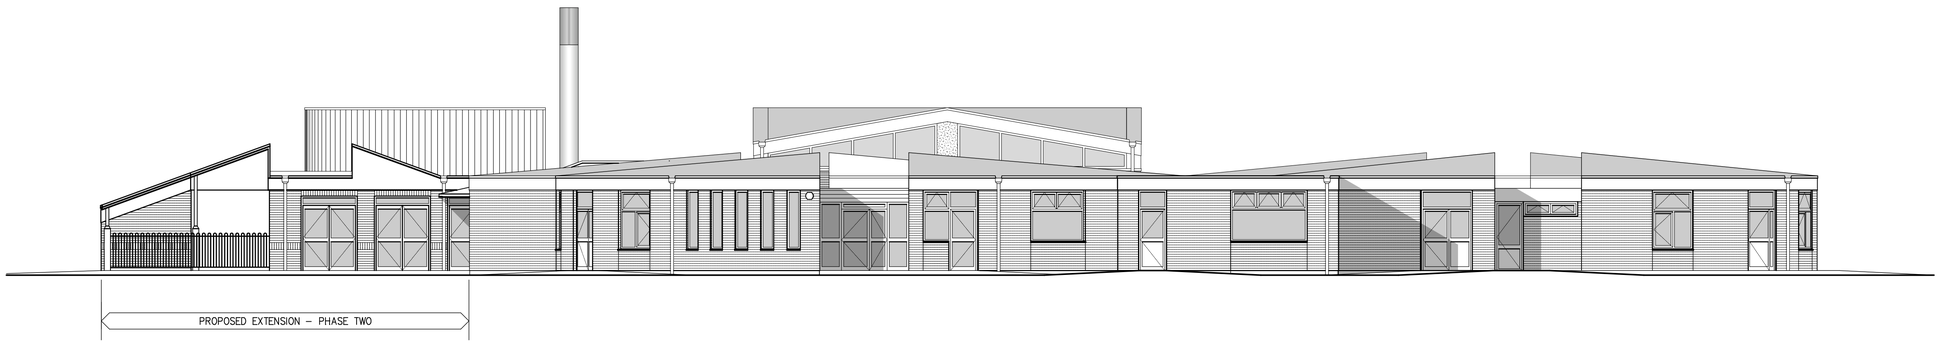

Side Elevation (East)
Scale 1: 100

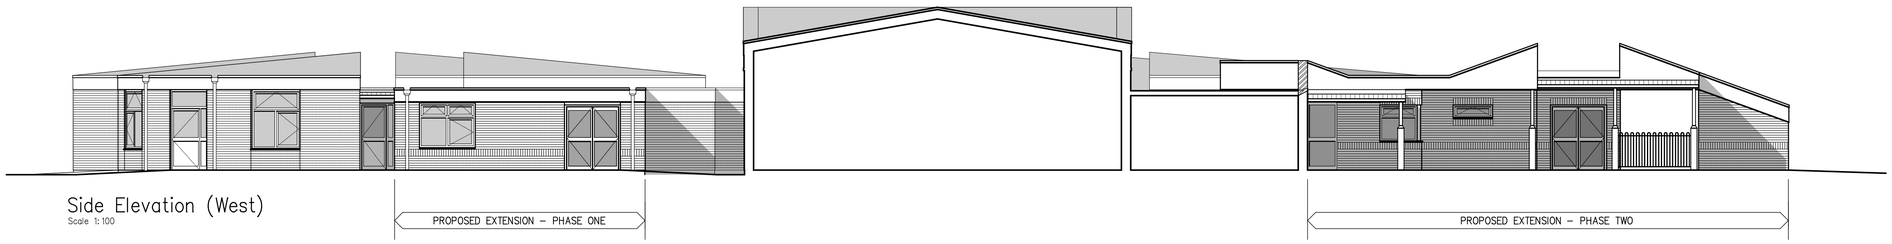

Side Elevation (West)
Scale 1: 100

PRELIMINARY

YMD boon ltd
York House, Fernie Road, Market Harborough, LE16 7PH
Tel: 01858 464 482 Fax 01858 467 604 Email: enquiries@ymdboon.co.uk

Job Title

ST PETER'S CofE PRIMARY SCHOOL MARKET BOSWORTH

Scale	Date	Drawn By
1: 100 @ A1	APR' 09	DJH

Proposed Elevations

Drawing Number: J0444–51A