



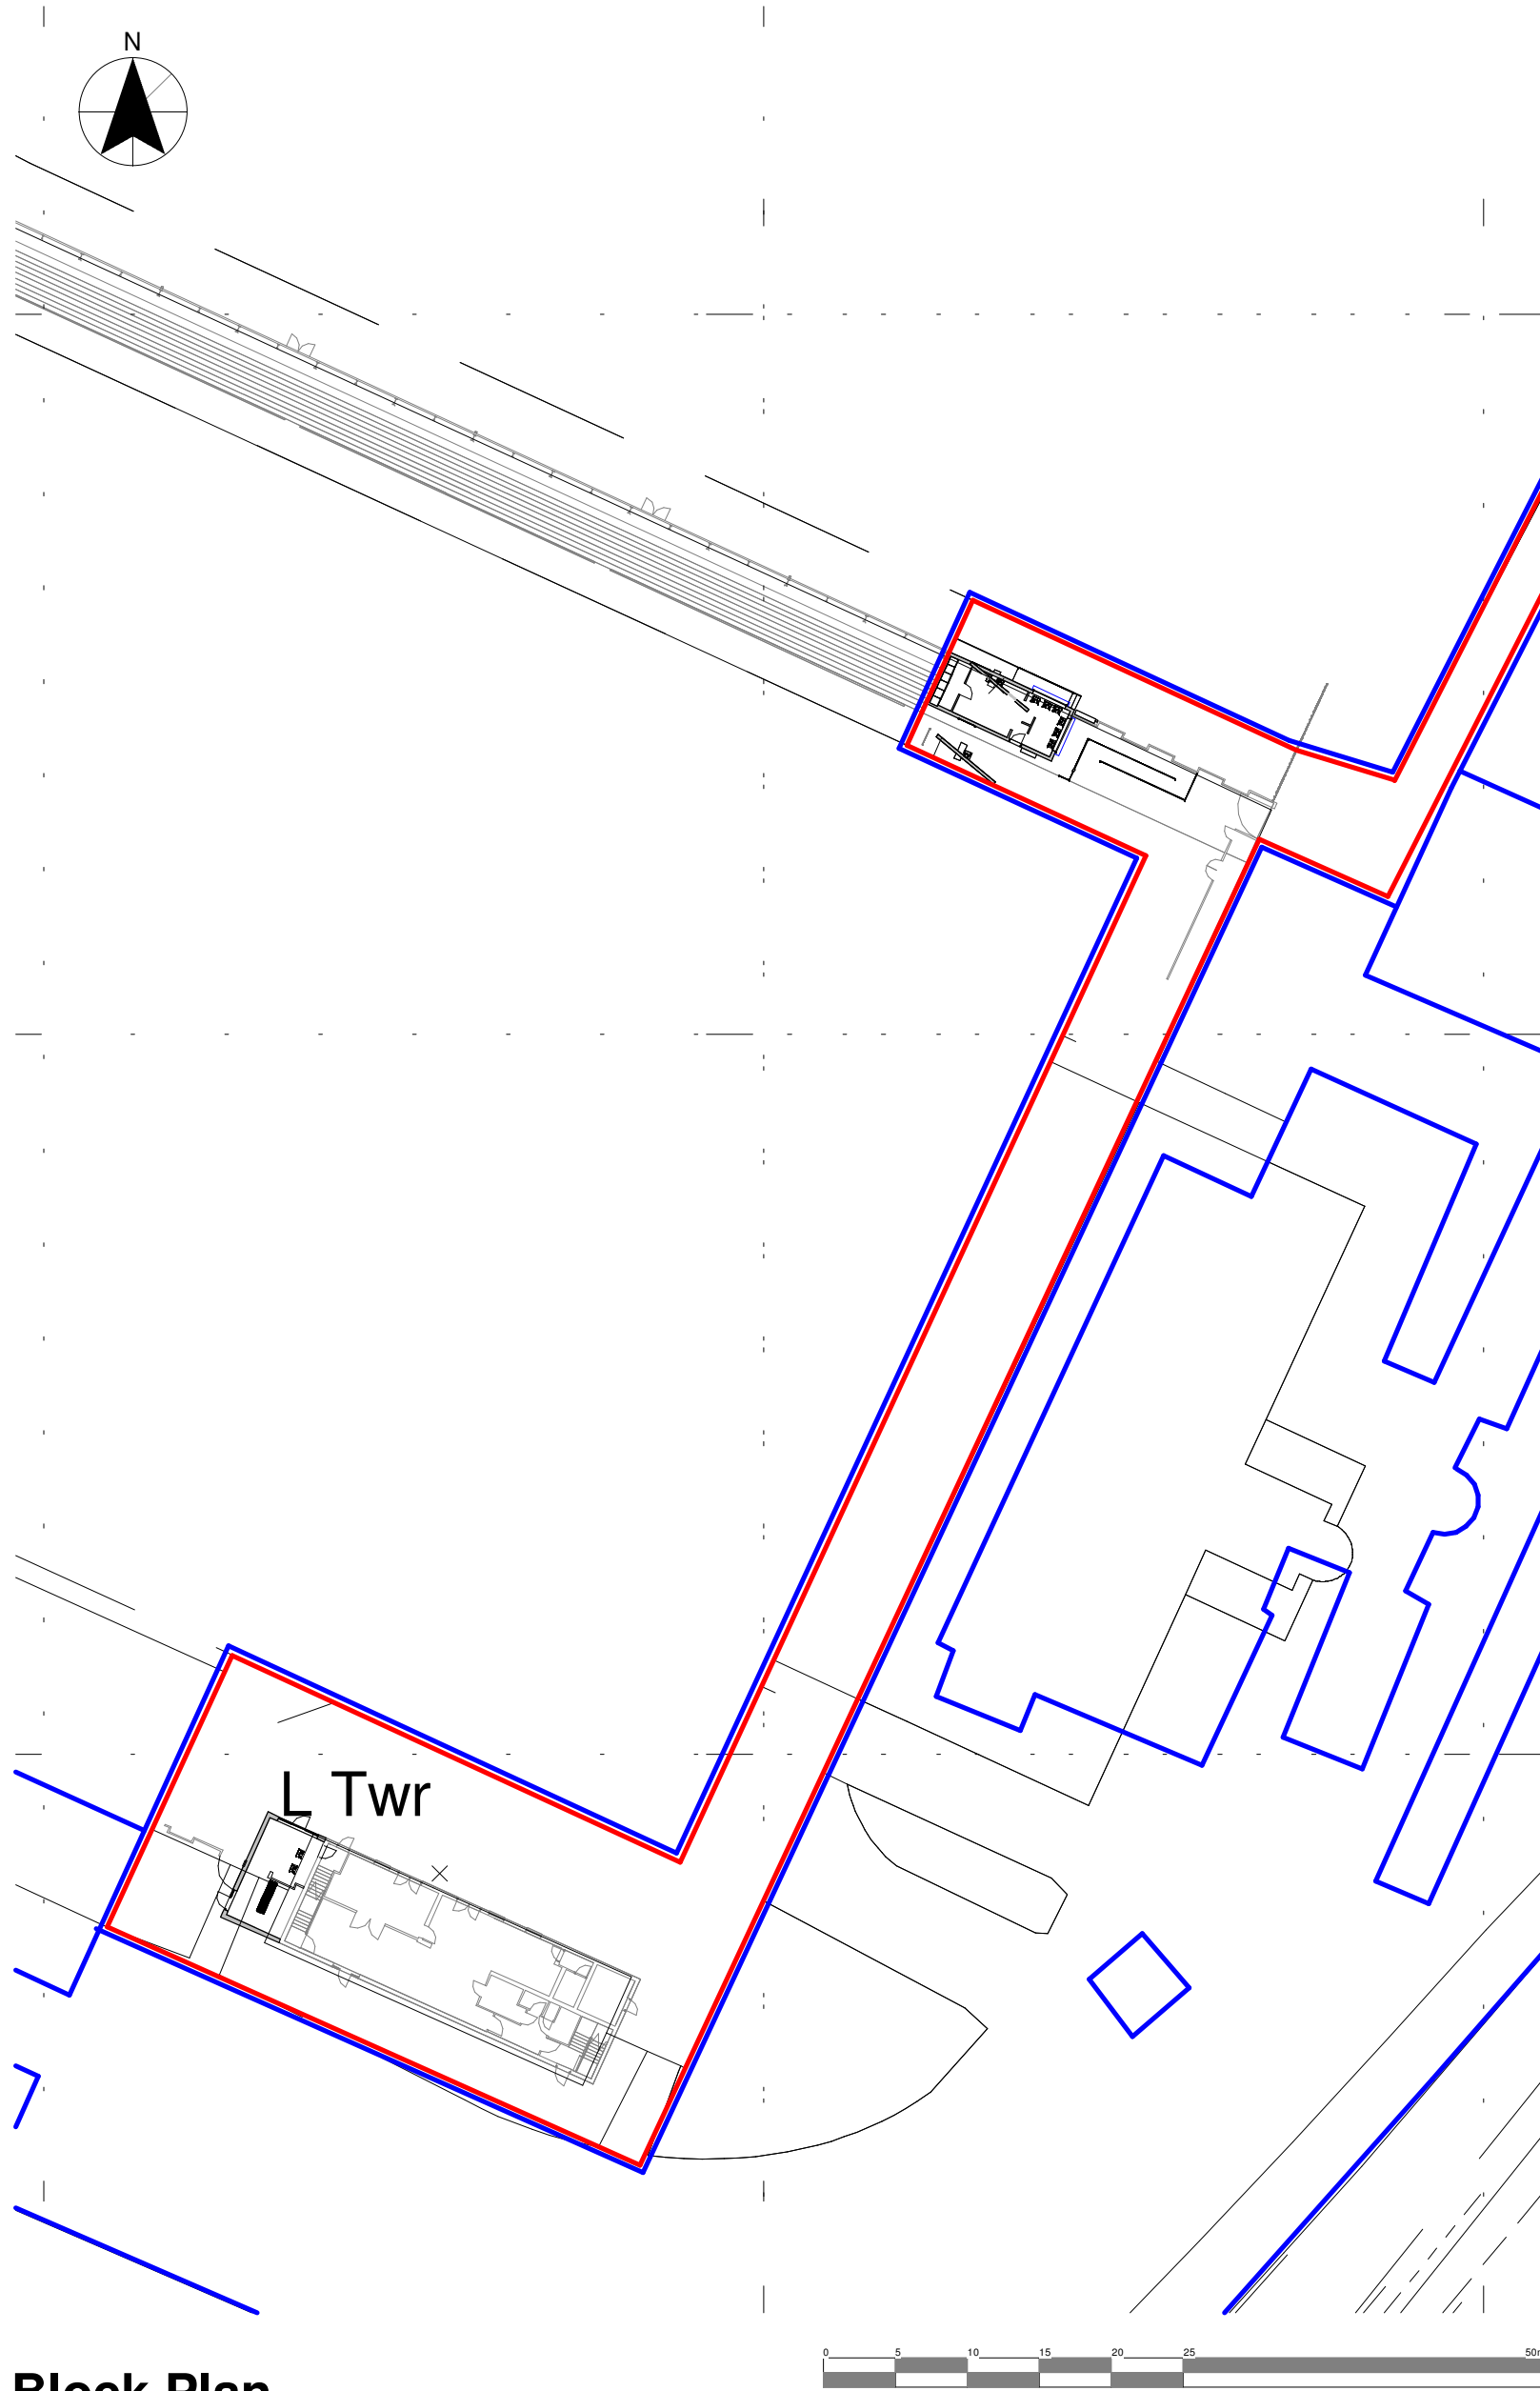

Block Plan

Scale = 1 : 500

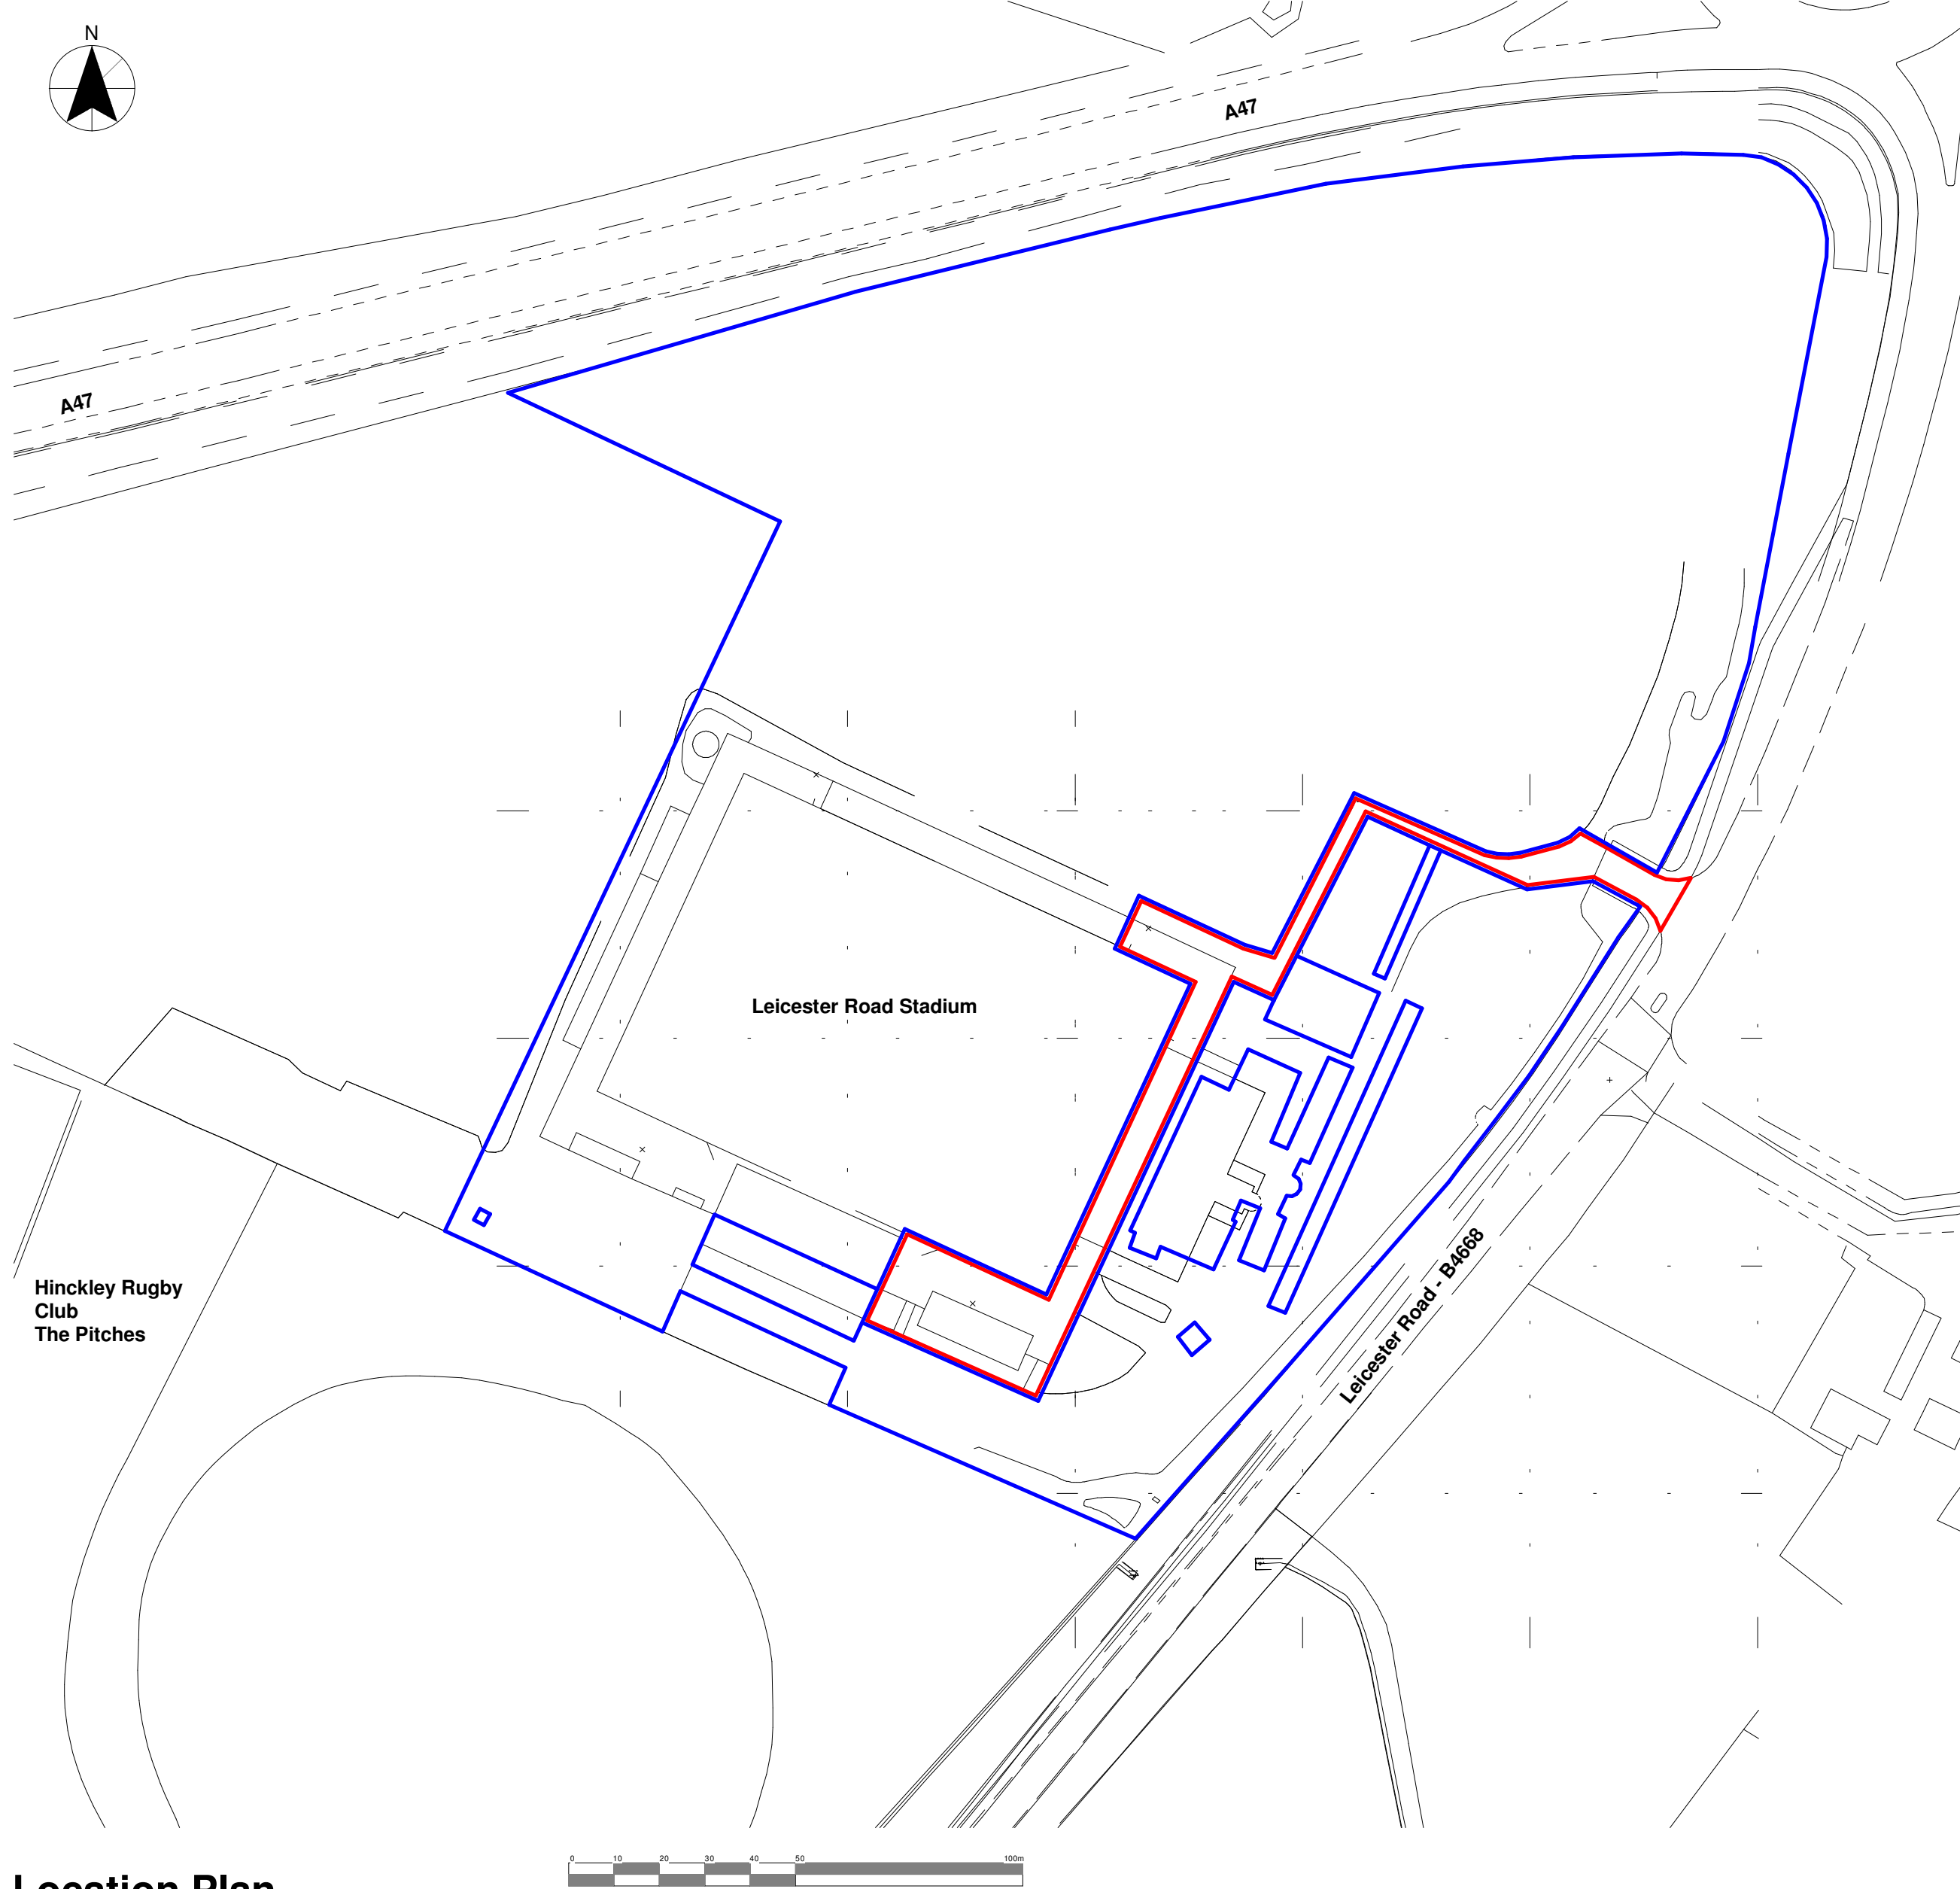

Location Plan

Scale = 1 : 1250

OS DATA PROVIDED BY OTHERS
TITLE DEEDS AND LAND OWNERSHIP BASED
ON OTHERS INFORMATION

Client Hinckley LRFC			hayward ARCHITECTS LTD 		
Project Title Proposed Food Outlet & Club Shop Hinckley LR FC Leicester Road, Hinckley					
Drawing Title Block and Location Plans			19 Station Road Hinckley Leicestershire LE10 1AW		Tel: 01455 635 665 Fax: 01455 618 971 www.hayward-architects.co.uk
Scale 1:500 & 1:1250	Date 03/2023	Sheet A2	Job No. 23/02	Drawing No. 08	
Author SS	Checked by LJW				
THE COPYRIGHT OF THIS DRAWING IS VESTED IN HAYWARD ARCHITECTS LTD. REPRODUCTION IN ANY FORM, EITHER IN WHOLE OR IN PART IS FORBIDDEN WITHOUT THE PRIOR WRITTEN PERMISSION OF THE COPYRIGHT HOLDER. DO NOT SCALE FROM DRAWING AND ONLY FIGURED DIMENSIONS ARE TO BE USED			Status Planning Stage		