DEVELOPMENT SERVICES
- 2 NOV 2007
RECEIVED

5 Pinewood Drive, Markfield

Block Plan

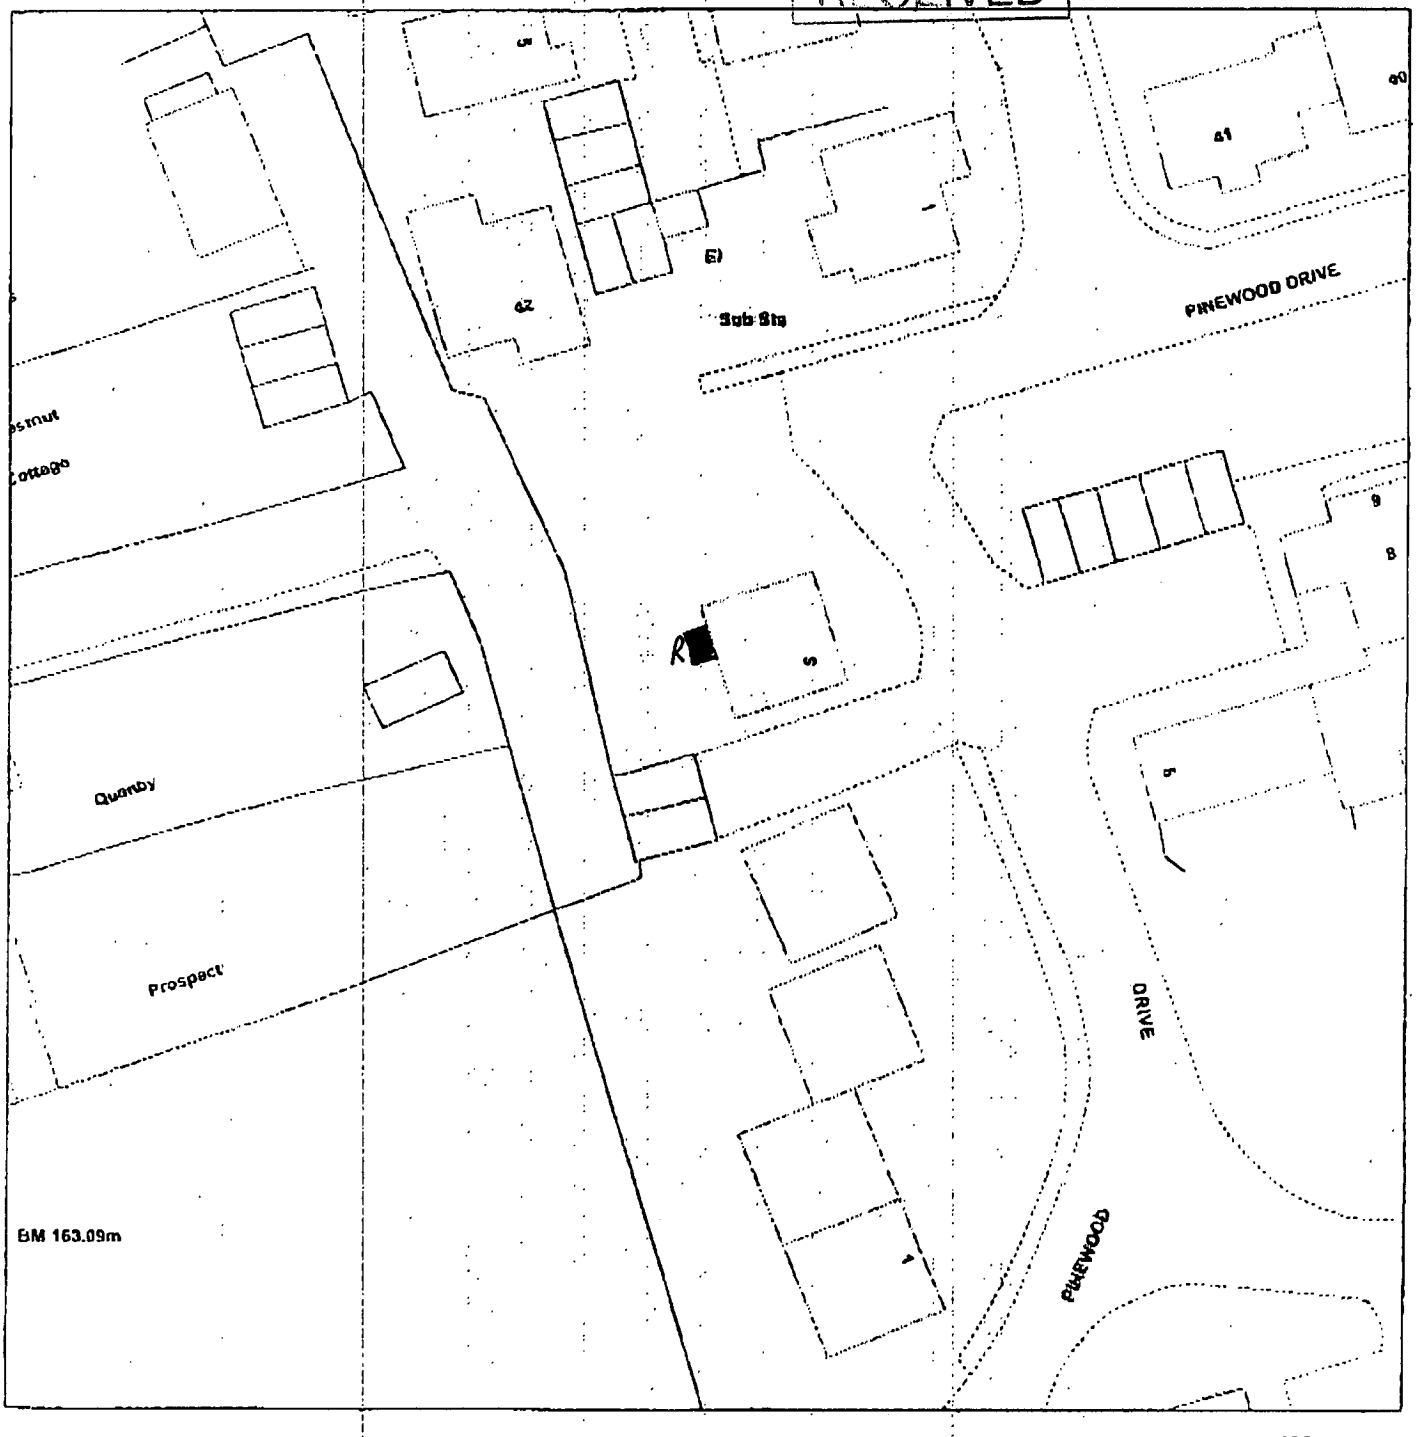

Scale : 1:500

Reproduced from the Ordnance Survey map with the permission of the Controller of Her Majesty's Stationery Office © Crown Copyright 2000.

Unauthorised reproduction infringes Crown Copyright and may lead to prosecution or civil proceedings.

Organisation	HBBC
Department	Development and Culture
Comments	
Date	22 October 2007
SLA Number	Not Set

Produced using ESRI (UK)'s MapExplorer 2.0 - http://www.esriuk.com