DISCONS

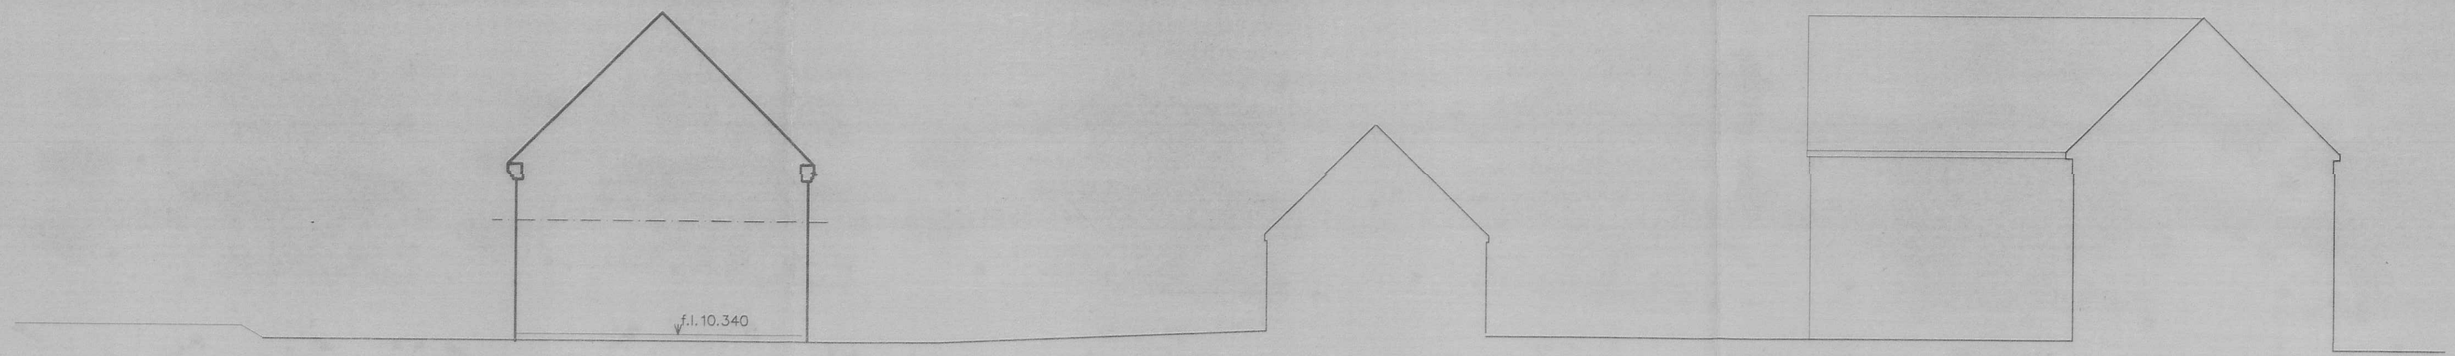

site section b.–b.
1/100



site section a.–a.
1/100

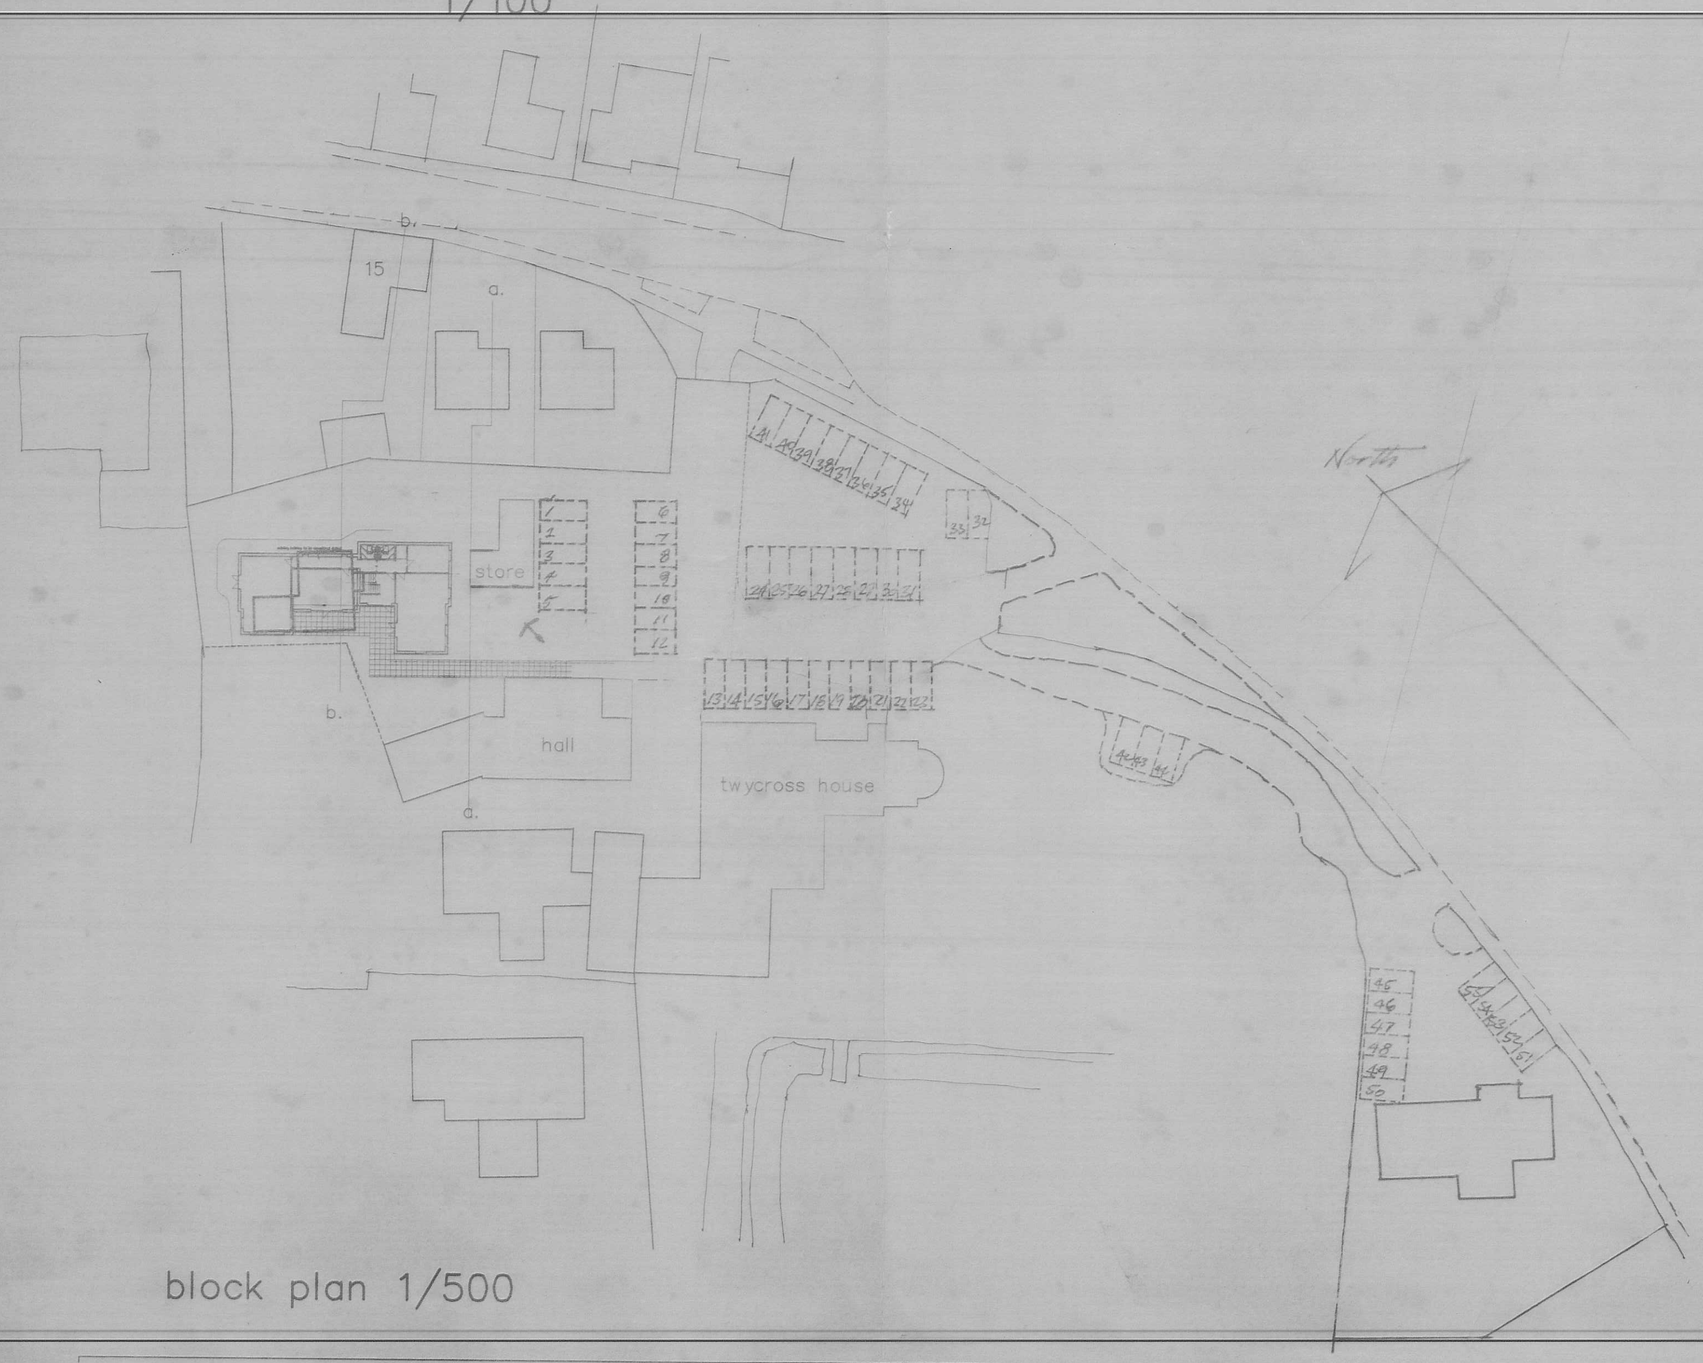

block plan 1/500



south west elevation.



site plan 1/2500

REPLACEMENT CLASSROOMS AT "BERRYFIELD", TWYCROSS HOUSE SCHOOL, FOR MR & MRS ASSINDER.

SCALE: 1: 100	
DRW. No. 2/4/2010	DATE: JULY 2010

C.A.UNDERWOOD. A.R.I.B.A.
CHARTERED ARCHITECT.
THE BARN, CHURCH LANE,
RAVENSTONE, COALVILLE, LE672AE.
Phone: 01530 834420
Fax: 01530 834420