DISCONS

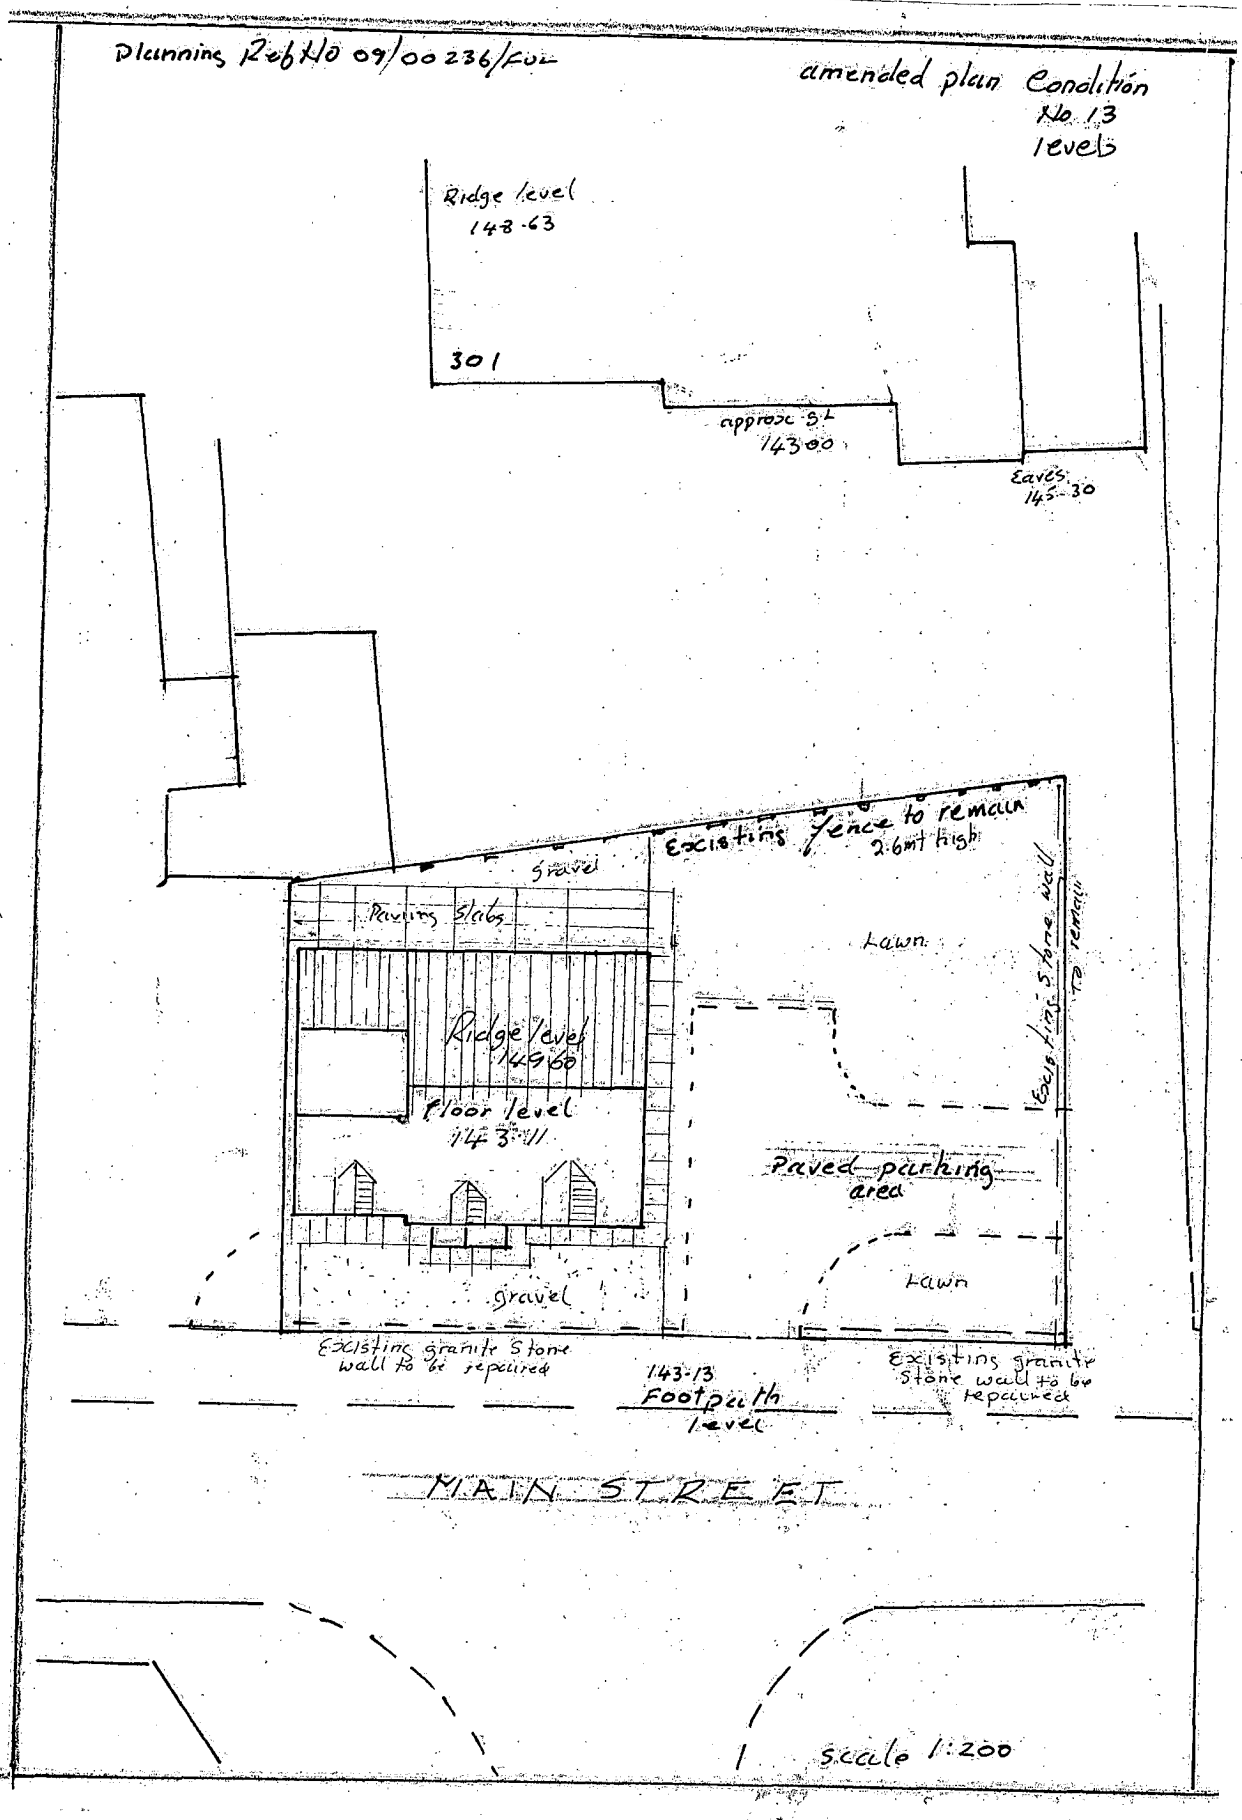
Planning Ref No 09/00236/COU
amended plan Condition No 13 levels
Ridge level 148.63
301
approx 3.L 143.00
Eaves 145.30
Existing fence to remain 2.6mt high
gravel
Paving Slabs
Ridge level 149.60
floor level 143.11
gravel
Lawn
Existing stone wall to remain
Paved parking area
Lawn
Existing granite Stone wall to be repaired
143.13
Footpath level
Existing granite Stone wall to be repaired
MAIN STREET
scale 1:200