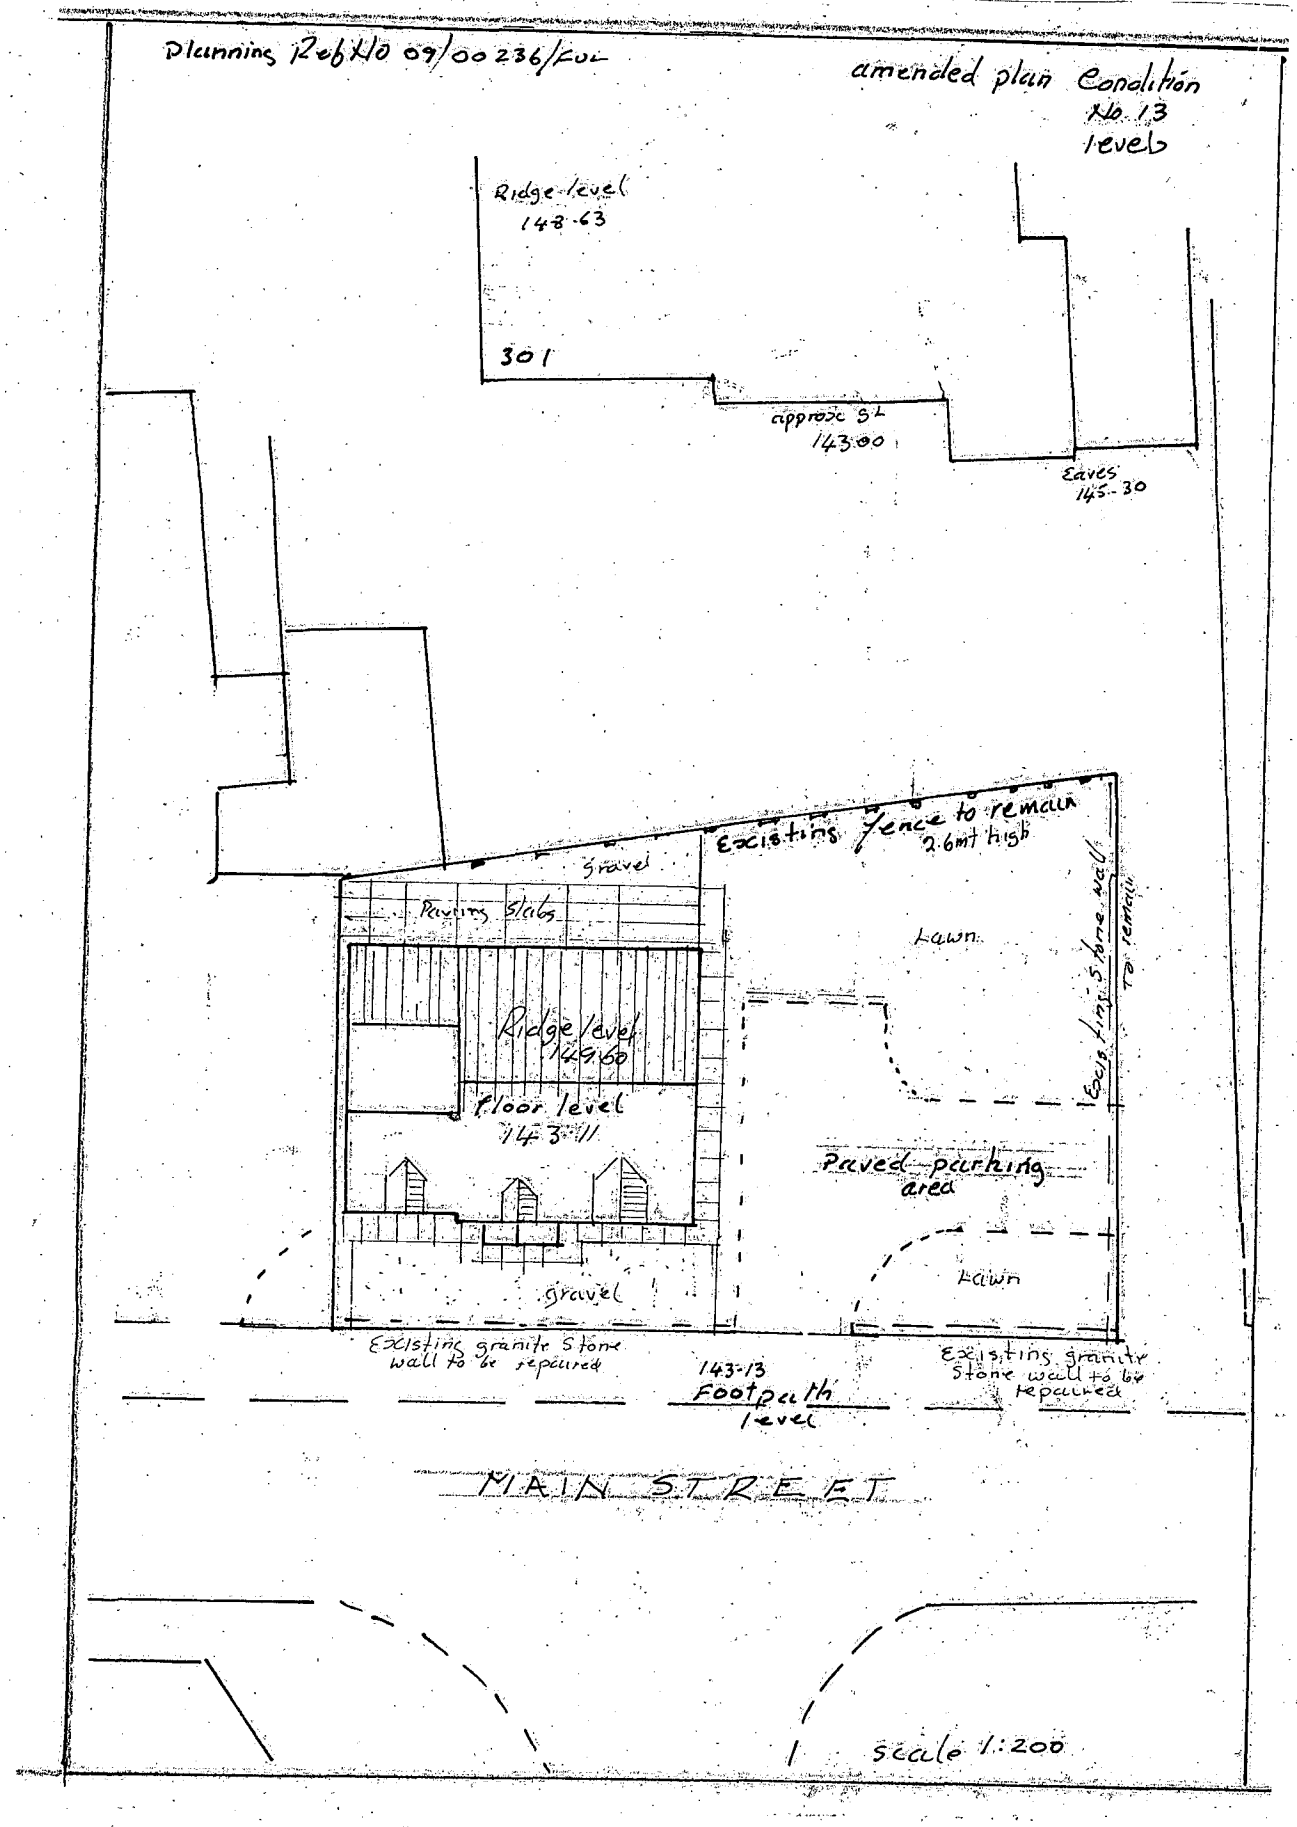
Planning Ref No 09/00236/FUL
amended plan Condition No. 13 levels
Ridge level 148.63
301
approx SL 143.00
Eaves 145.30
Existing fence to remain 2.6mt high
Gravel
Paving slabs
Lawn
Existing stone wall to remain
Ridge level 149.60
floor level 143.11
Paved parking area
Lawn
gravel
Existing granite stone wall to be repaired
143.13
Footpath level
Existing granite stone wall to be repaired
MAIN STREET
scale 1:200