



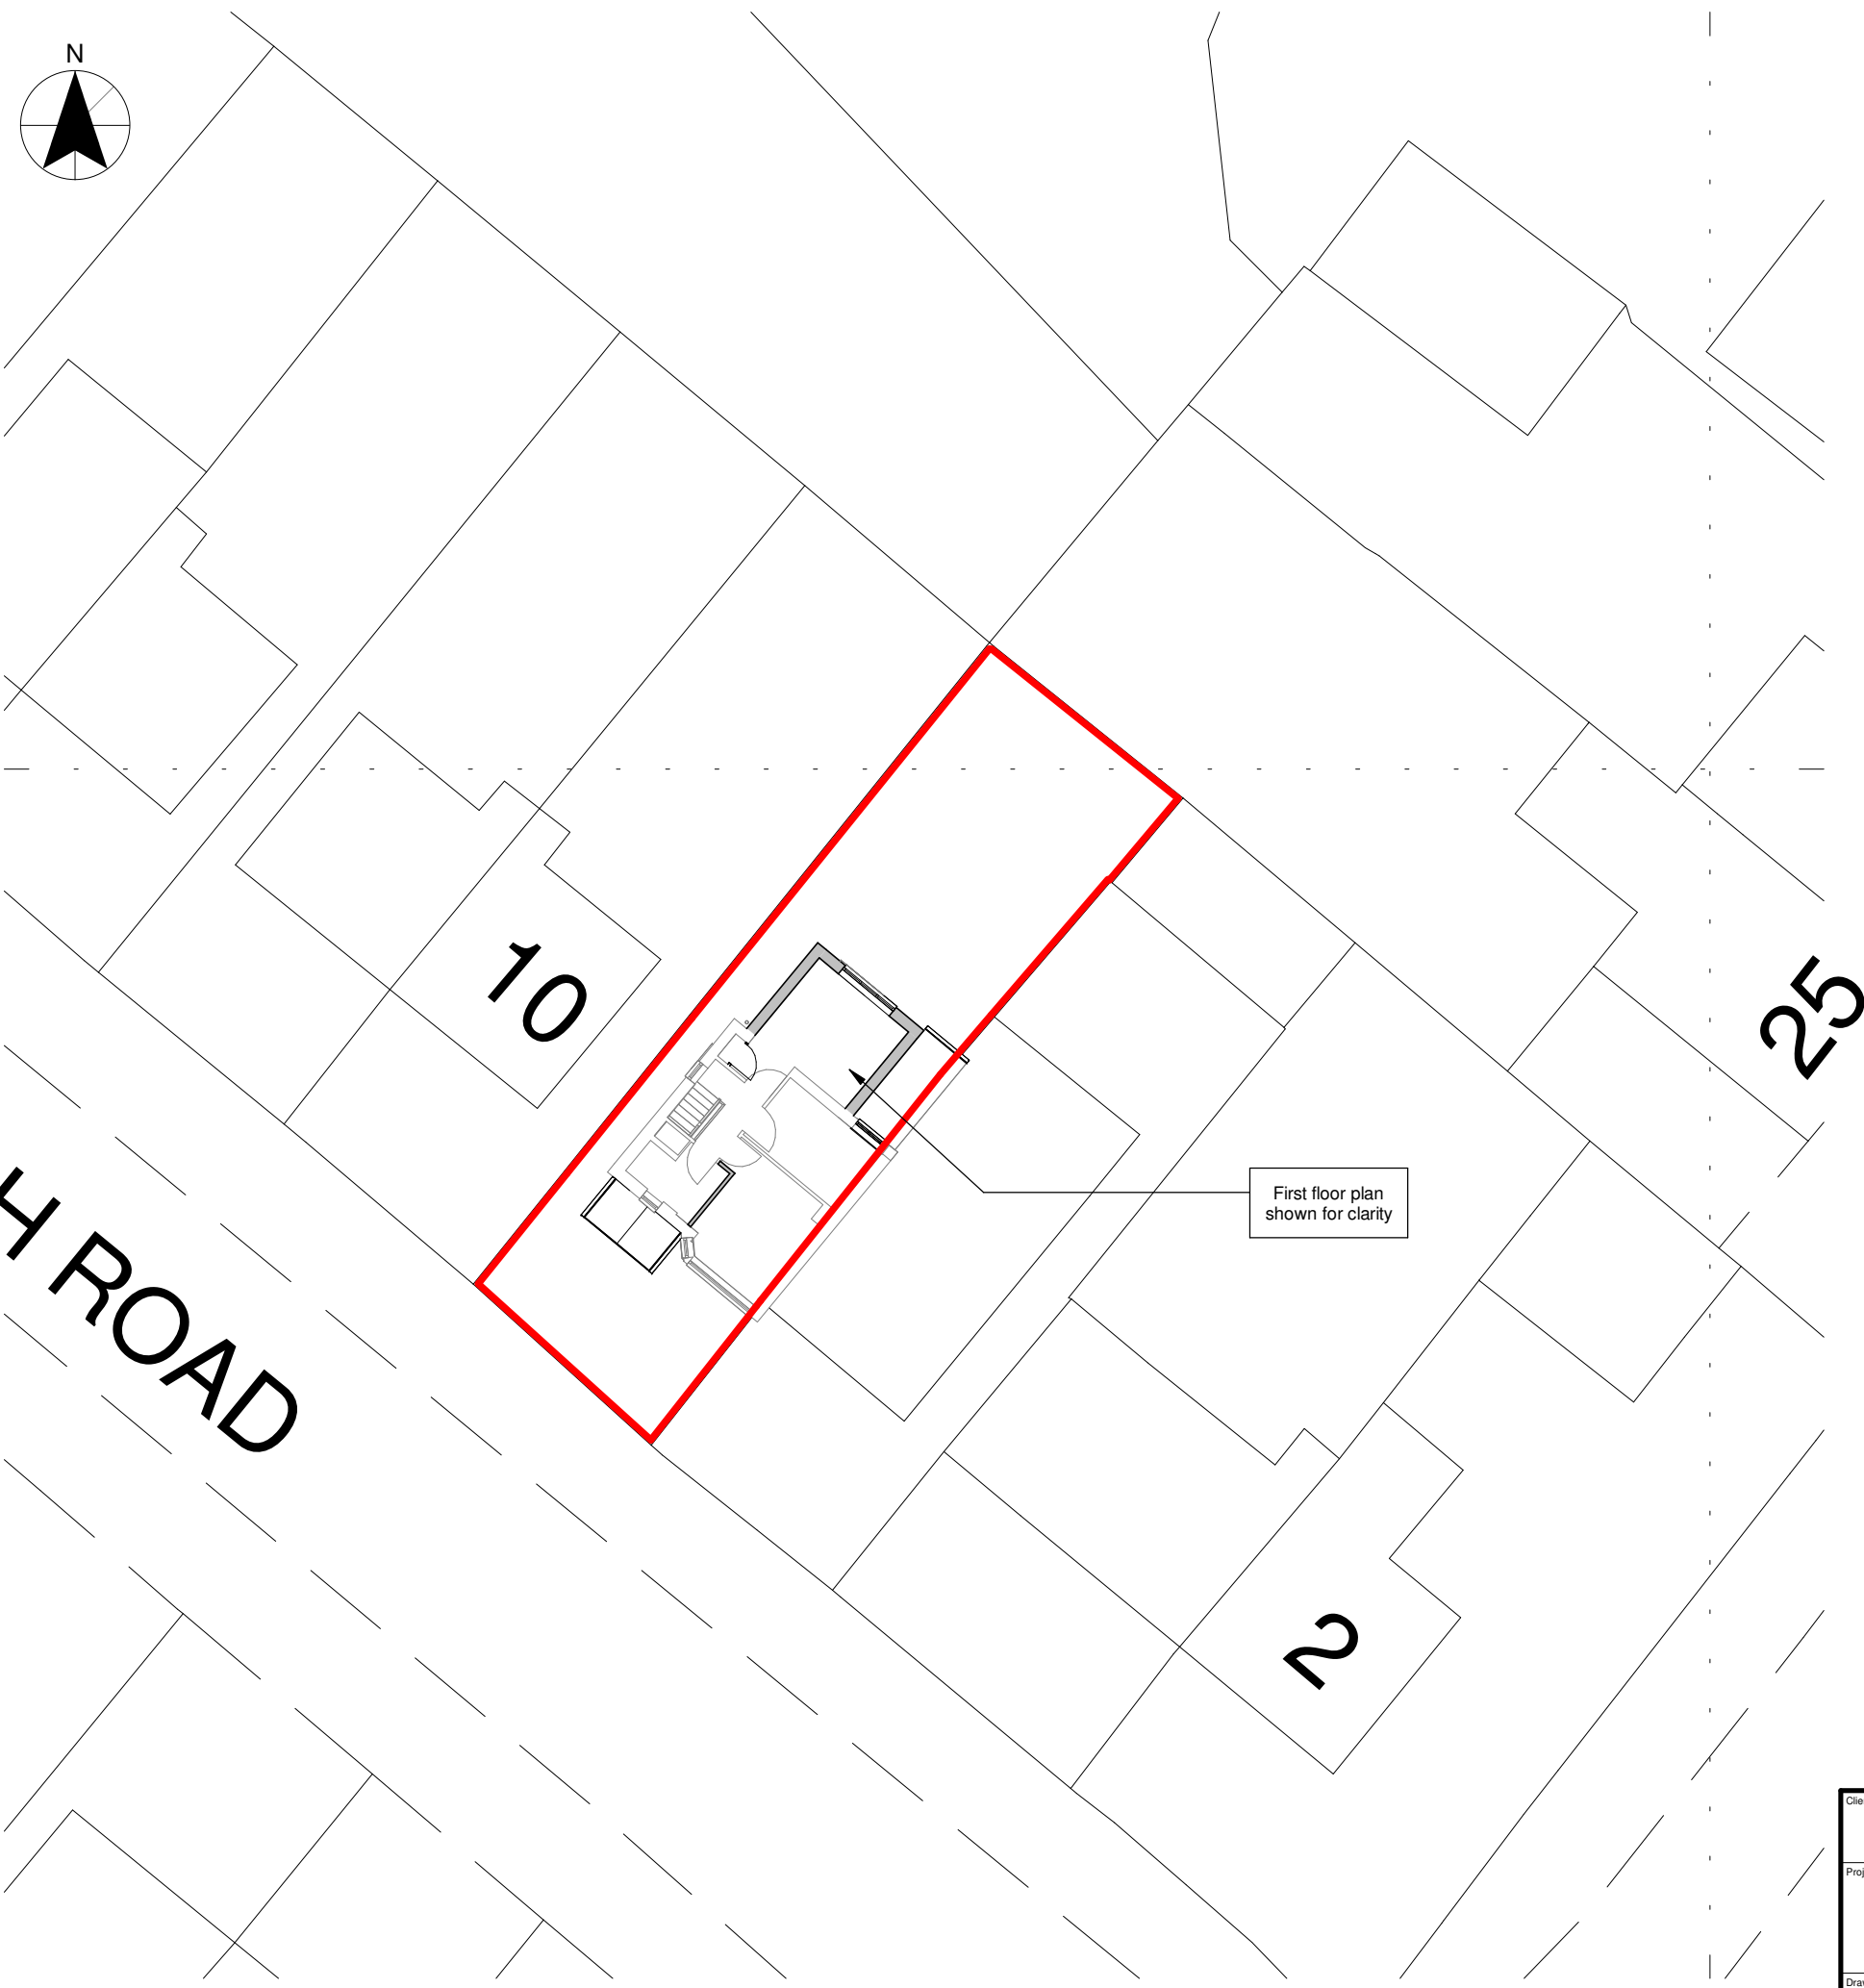

Block Plan
Scale = 1:200

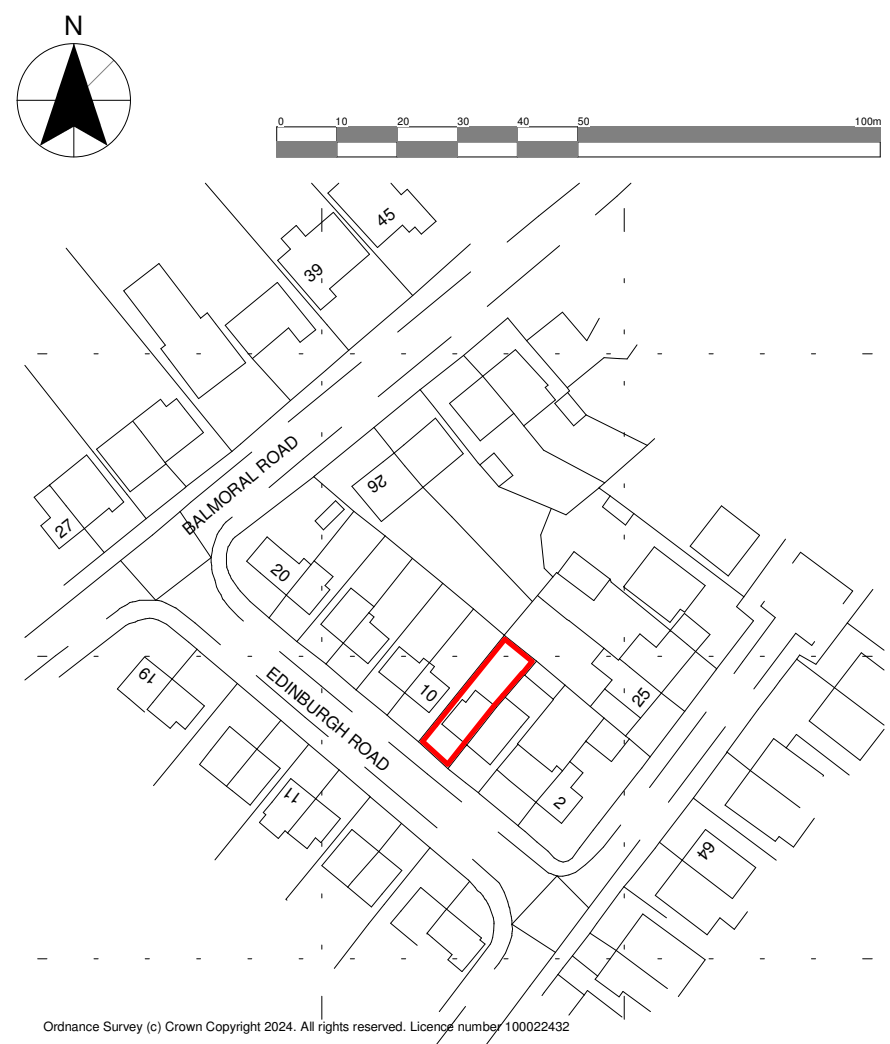

Ordnance Survey (c) Crown Copyright 2024. All rights reserved. Licence number 100022432

Location Plan
Scale = 1:1250

Client				Mr Kettle			
Project	Alterations & Extensions, 8 Edinburgh Road, Earl Shilton		Scale	1:200 & 1:1250	Sheet	A3	
			Date	06/2024			
Drawing	P - Block & Location Plans		Author	SS	Checked by	LJW	
					Job No.	24/52	
					Drawing No.	05	
THE COPYRIGHT OF THIS DRAWING IS VESTED IN HAYWARD ARCHITECTS LTD. REPRODUCTION IN ANY FORM, EITHER IN WHOLE OR IN PART IS FORBIDDEN WITHOUT THE PRIOR WRITTEN PERMISSION OF THE COPYRIGHT HOLDER. DO NOT SCALE FROM DRAWING AND ONLY FIGURED DIMENSIONS ARE TO BE USED						Drawing Status	Planning Stage

hayward
ARCHITECTS LTD

19 Station Road
Hinckley
Leicestershire
LE10 1AW

Tel: 01455 635 665
Fax: 01455 618 971
www.hayward-architects.co.uk