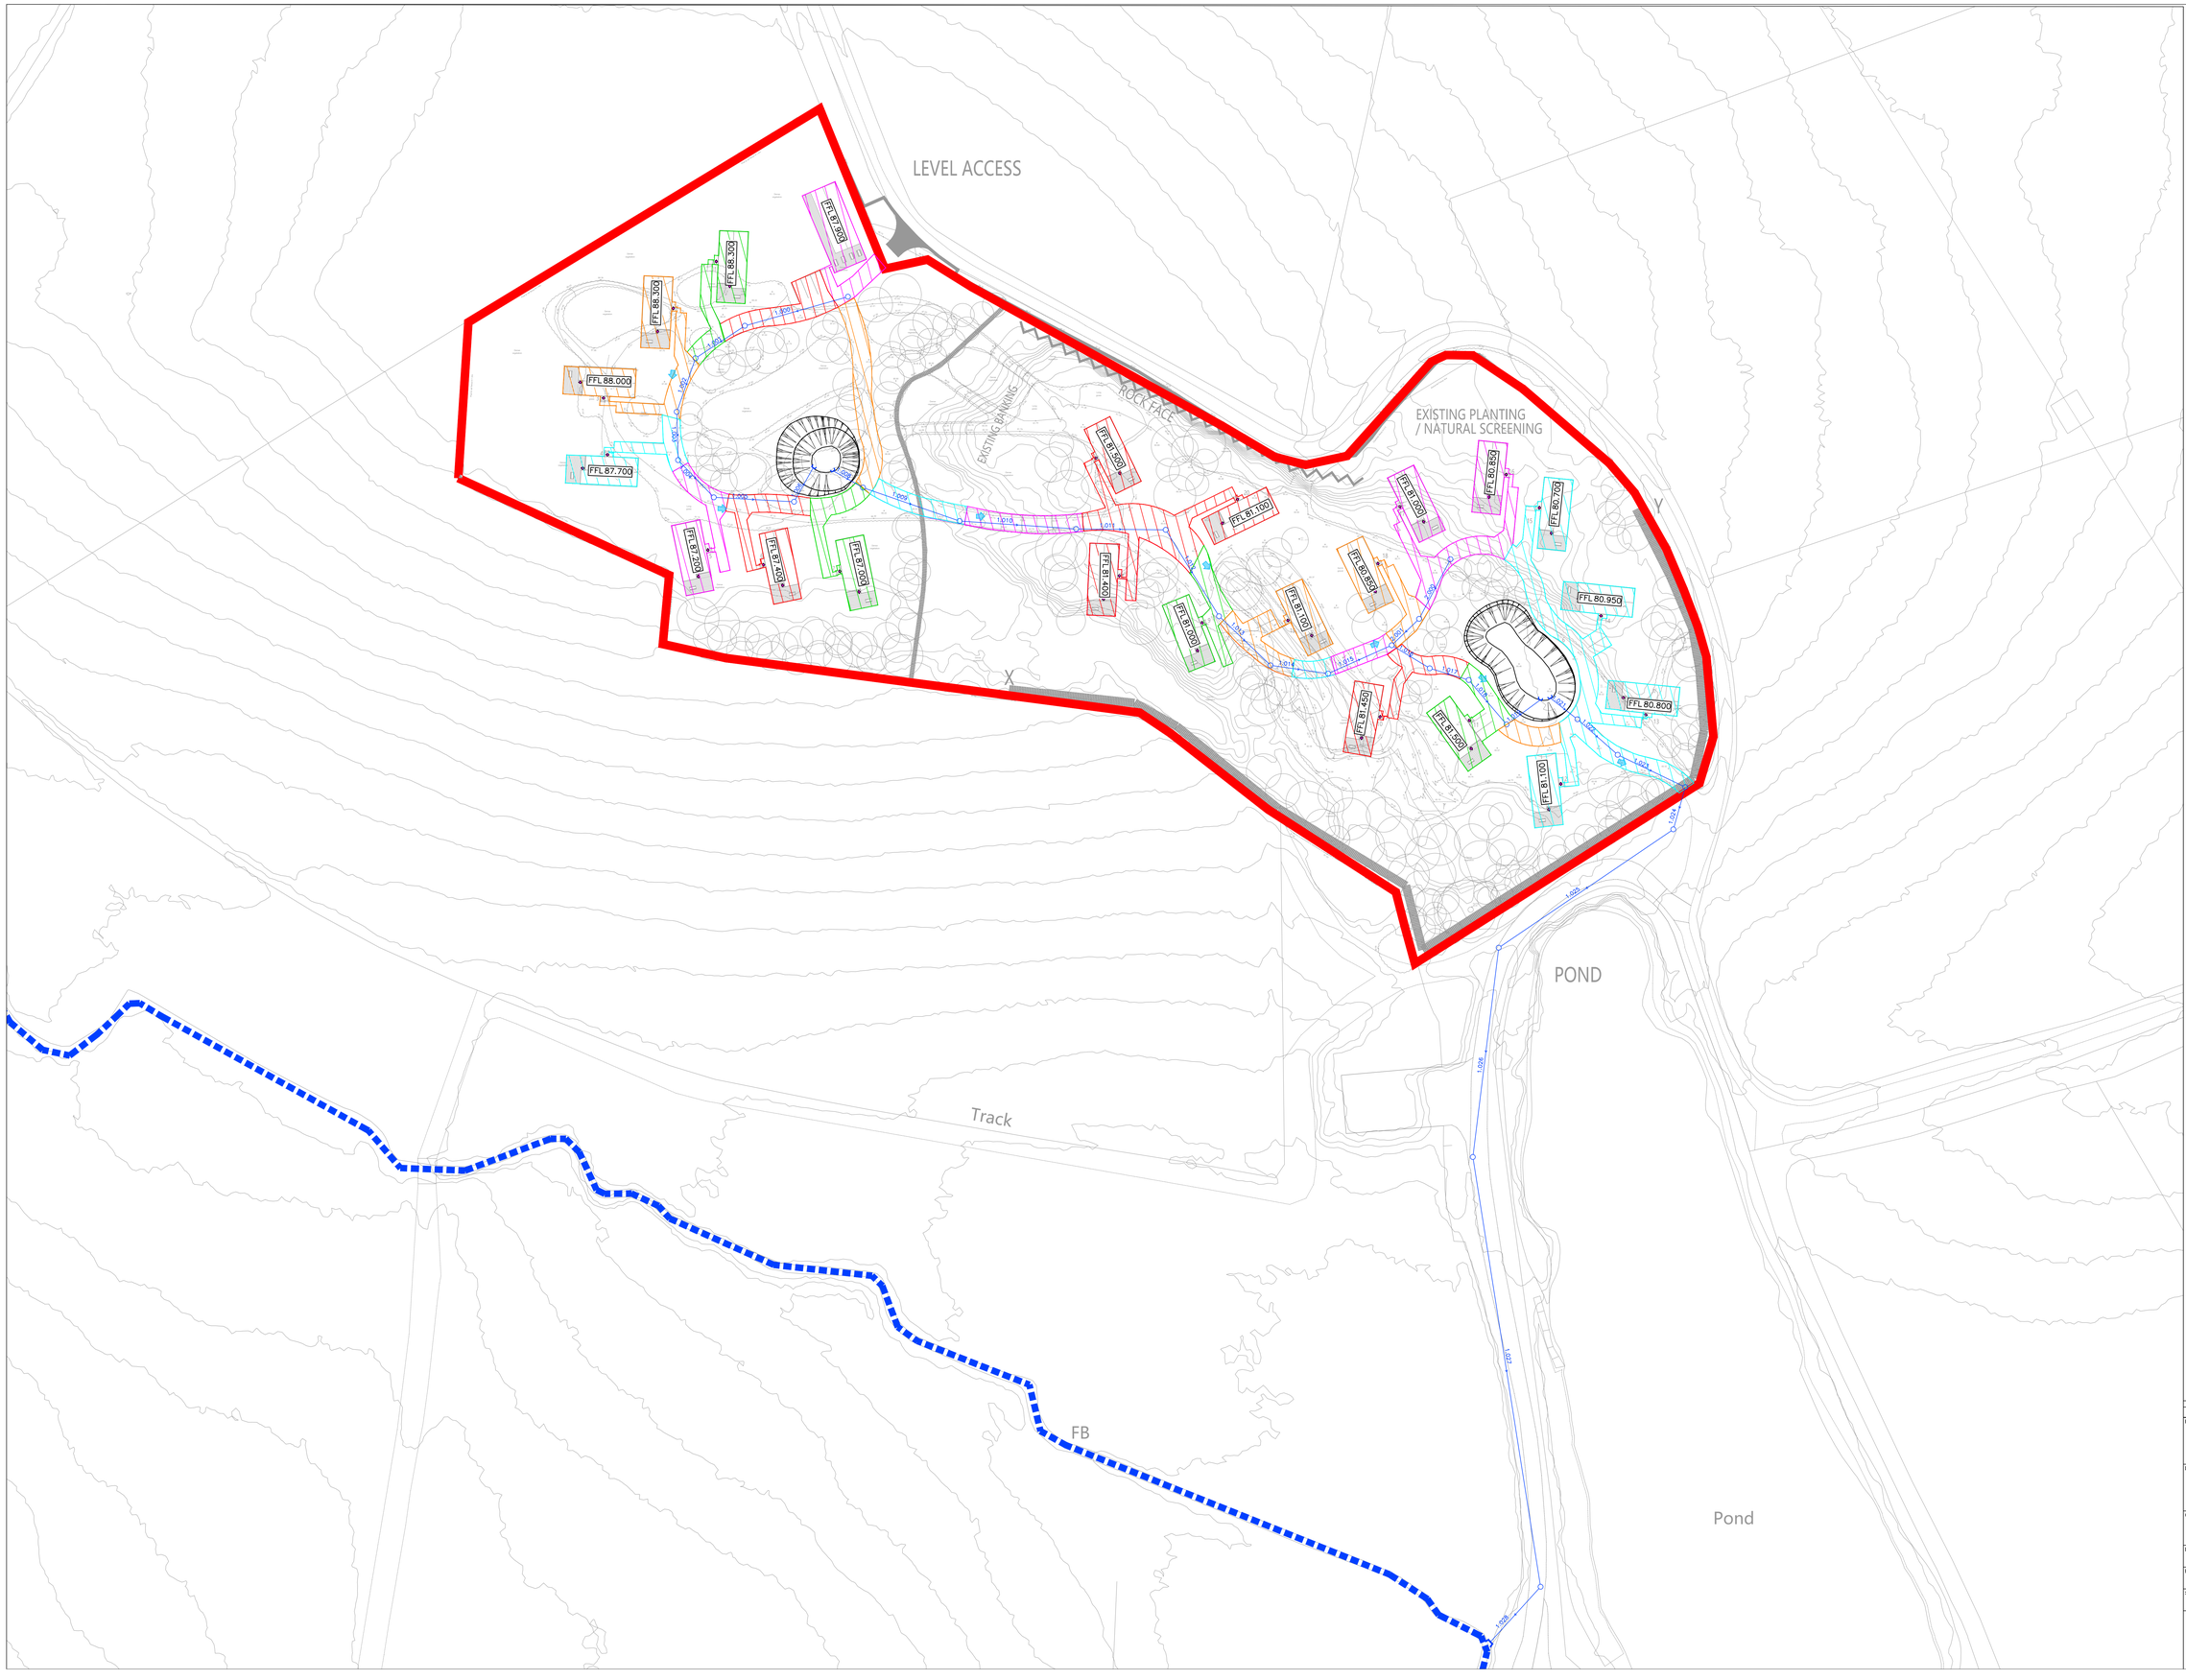


NOTES:

1. DO NOT SCALE THIS DRAWING.
2. THIS DRAWING IS TO BE READ IN CONJUNCTION WITH ALL OTHER RELEVANT ENGINEERS, ARCHITECTS AND SPECIALIST DESIGN DRAWINGS AND DETAILS.
3. ALL DIMENSIONS ARE IN METRES UNLESS NOTED OTHERWISE. ALL LEVELS ARE IN METRES UNLESS NOTES OTHERWISE.

	IMPERMEABLE AREA (m^2)
1.000	250
1.001	160
1.002	200
1.003	370
1.004	200
1.005	230
1.006	240
1.007	220
1.008	200
1.009	0
1.010	100
1.011	120
1.012	690
1.013	230
1.014	240
1.015	40
2.000	420
2.001	200
1.016	60
1.017	230
1.018	250
1.019	60
1.020	0
1.021	1010
1.022	0
1.023	0
1.024	0
1.025	0
1.026	0
1.027	0
1.028	0
TOTAL	5720

KEY

- SITE BOUNDARY
- PROPOSED SURFACE WATER SEWER
- EXISTING DITCH NETWORK
- PROPOSED ATTENUATION BASIN
- PROPOSED OVERLAND FLOW ROUTES

REV:	AMENDMENTS:	DRN.	CHK.	APP.	DATE.
-	FIRST ISSUE	ZJ	JH	RC	26.08.25

PROJECT:
BARROW HILL QUARRY,
MILL LANE,
EARL SHILTON

DRAWING TITLE:
IMPERMEABLE AREAS PLAN

CLIENT:
AT CONTRACTING AND
PLANT HIRE LTD

DRAWING NUMBER:
26726_01_230_03

REVISION:	SHEET SIZE:	SCALE:
-	A0	1:500

STATUS:
FOR INFORMATION / APPROVAL

MEC Consulting Group
Birmingham | Brighton | Leicester

Telephone: 01530 264 753
Email: group@m-ec.co.uk
Website: www.m-ec.co.uk

ORDNANCE SURVEY © CROWN COPYRIGHT 2015. ALL RIGHTS RESERVED. LICENCE NUMBER 100055865.