



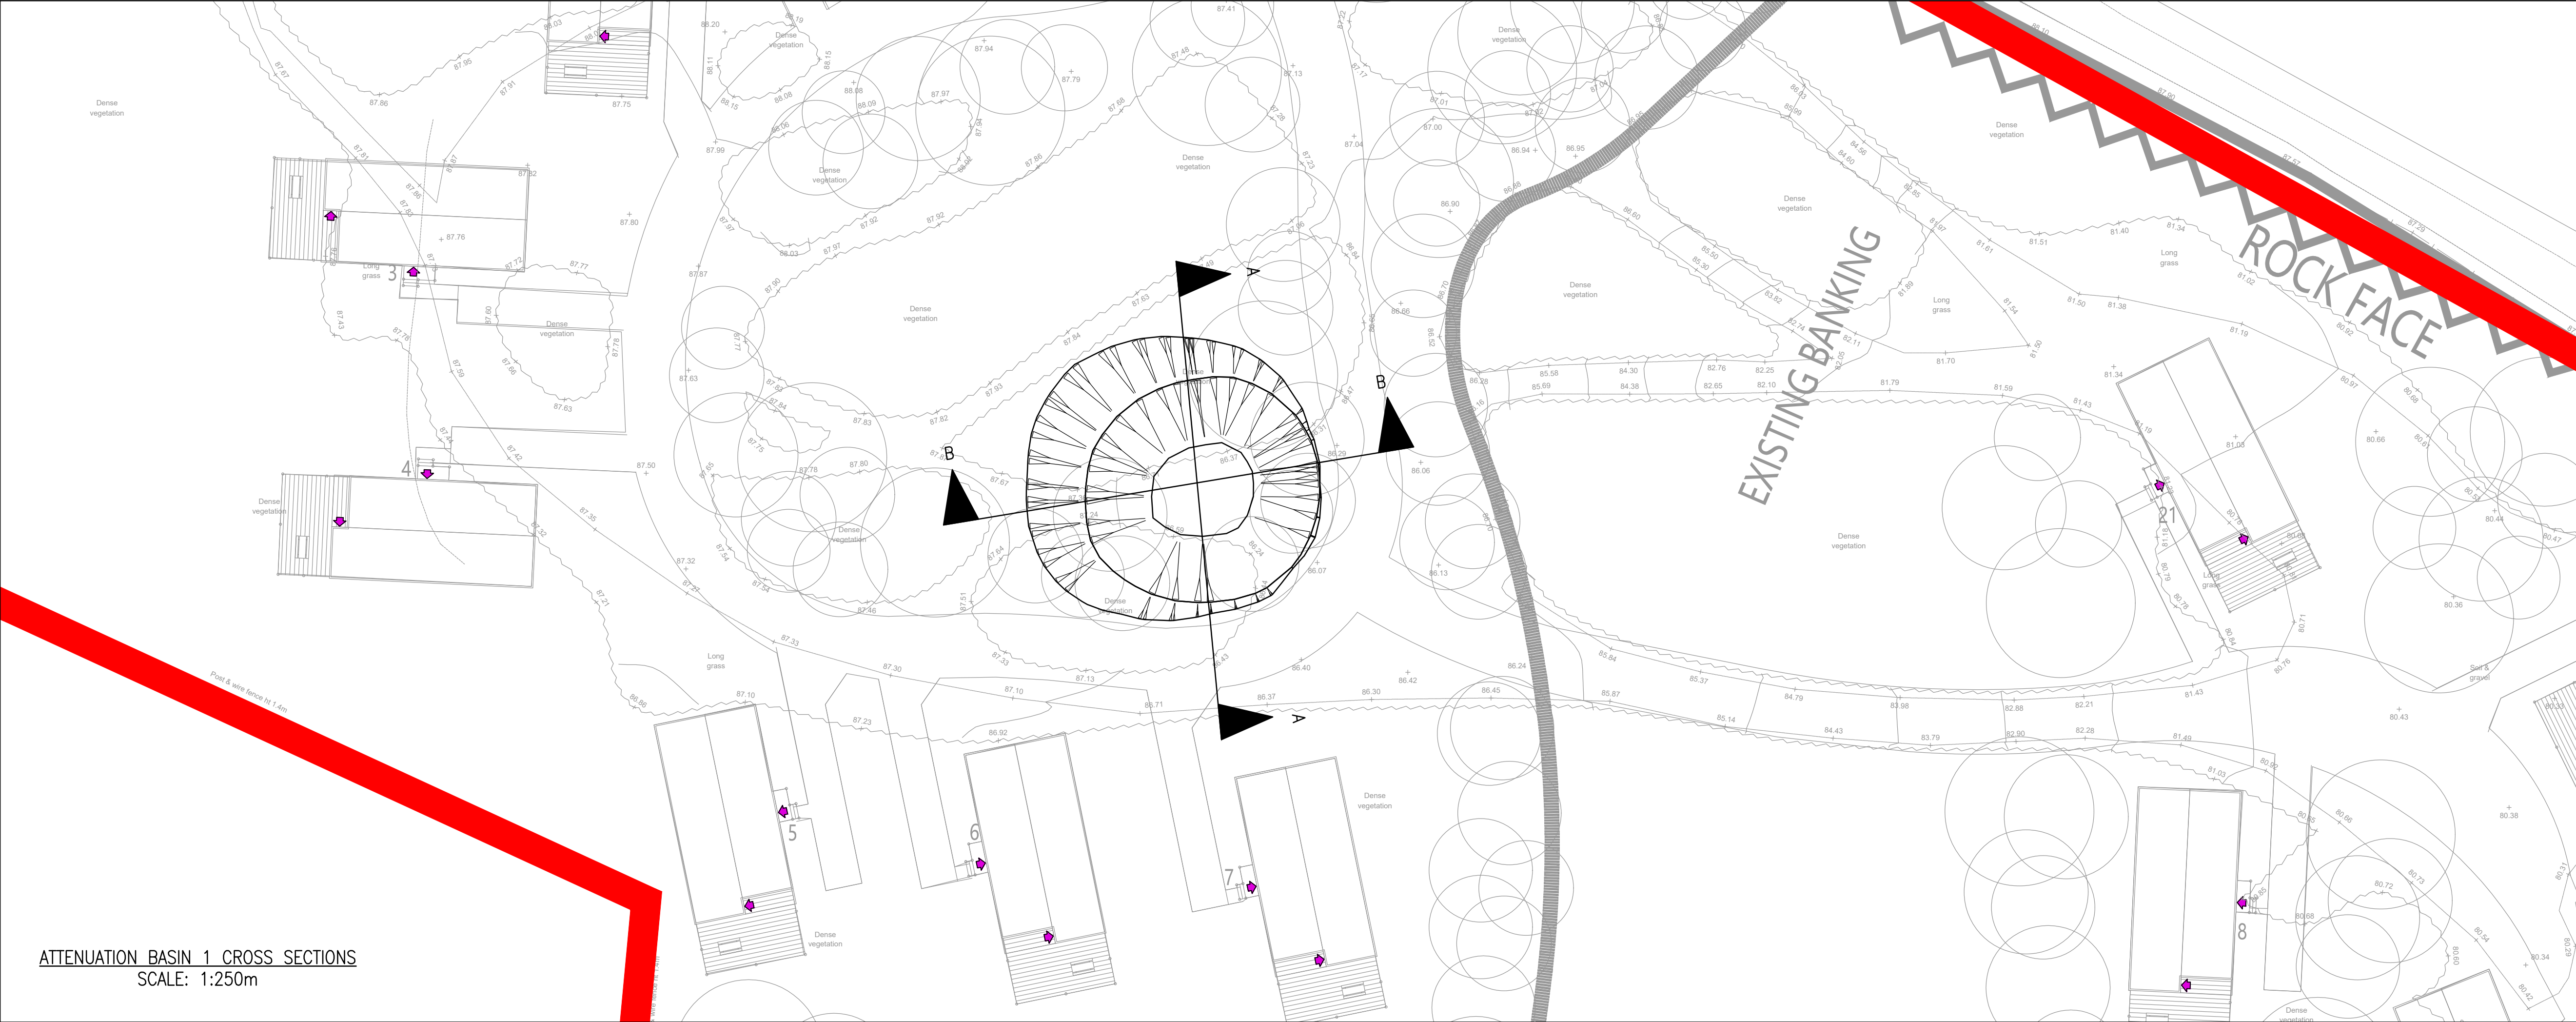


ATTENUATION BASIN 1 CROSS SECTIONS
SCALE: 1:250m

- NOTES:
- DO NOT SCALE THIS DRAWING.
 - THIS DRAWING IS TO BE READ IN CONJUNCTION WITH ALL OTHER RELEVANT ENGINEERS, ARCHITECTS AND SPECIALIST DESIGN DRAWINGS AND DETAILS.
 - ALL DIMENSIONS ARE IN METRES UNLESS NOTED OTHERWISE. ALL LEVELS ARE IN METRES UNLESS NOTED OTHERWISE.
 - THIS DRAWING IS FOR STRATEGY PURPOSES ONLY AND IS NOT TO BE USED FOR CONSTRUCTION PURPOSES.
 - DESIGN BASED ON EXISTING LEVELS AND SUBJECT TO CHANGE WITH EXTERNAL WORKS DESIGN / CONFIRMATION OF FFLS.
 - DRAINAGE STRATEGY IS SUBJECT TO AGREEMENT WITH RELEVANT THIRD PARTIES, INCLUDING ENVIRONMENT AGENCY, LOCAL PLANNING AUTHORITY, LEAD LOCAL FLOOD AUTHORITY AND WATER AUTHORITY.
 - THIS DRAWING SHOULD BE READ IN CONJUNCTION WITH THE DETAILED DRAINAGE STRATEGY 26726_01_230_02.

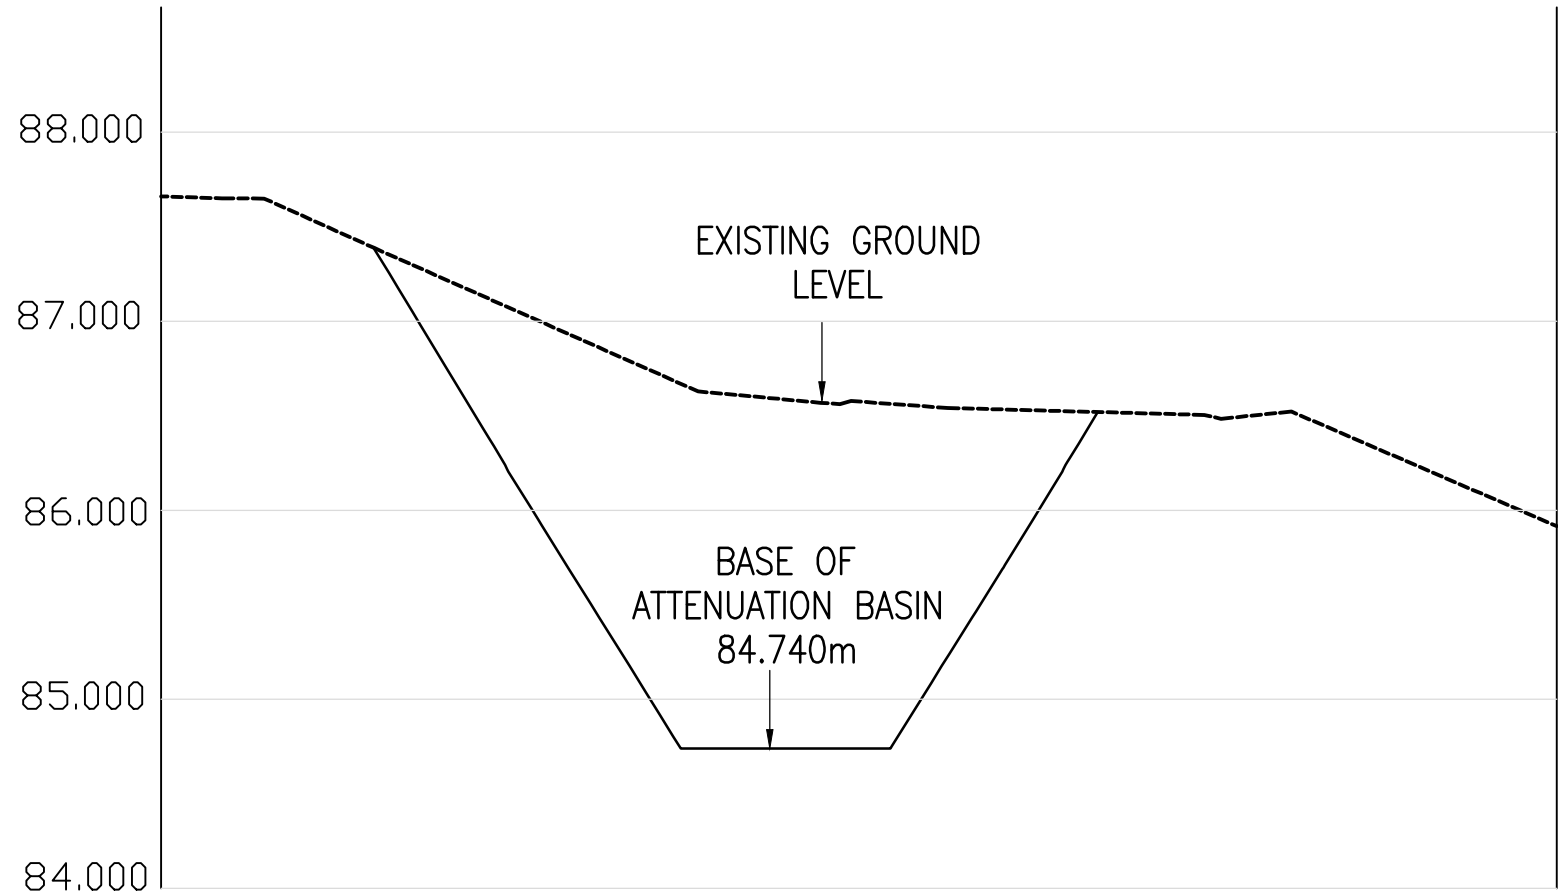

CHAINAGE	0.000	5.000	10.000	15.000	20.000	24.777	25.000	30.000	35.000	36.918
EXISTING LEVEL	87.661	87.445	87.001	86.614	86.553	86.519		86.514	86.082	85.916
BASIN LEVEL		87.390	85.943	84.740	84.967	86.520				

A—A
ATTENUATION BASIN CROSS
SECTION (A—A)
SCALE: 1:200m
1:500V, 1:100H

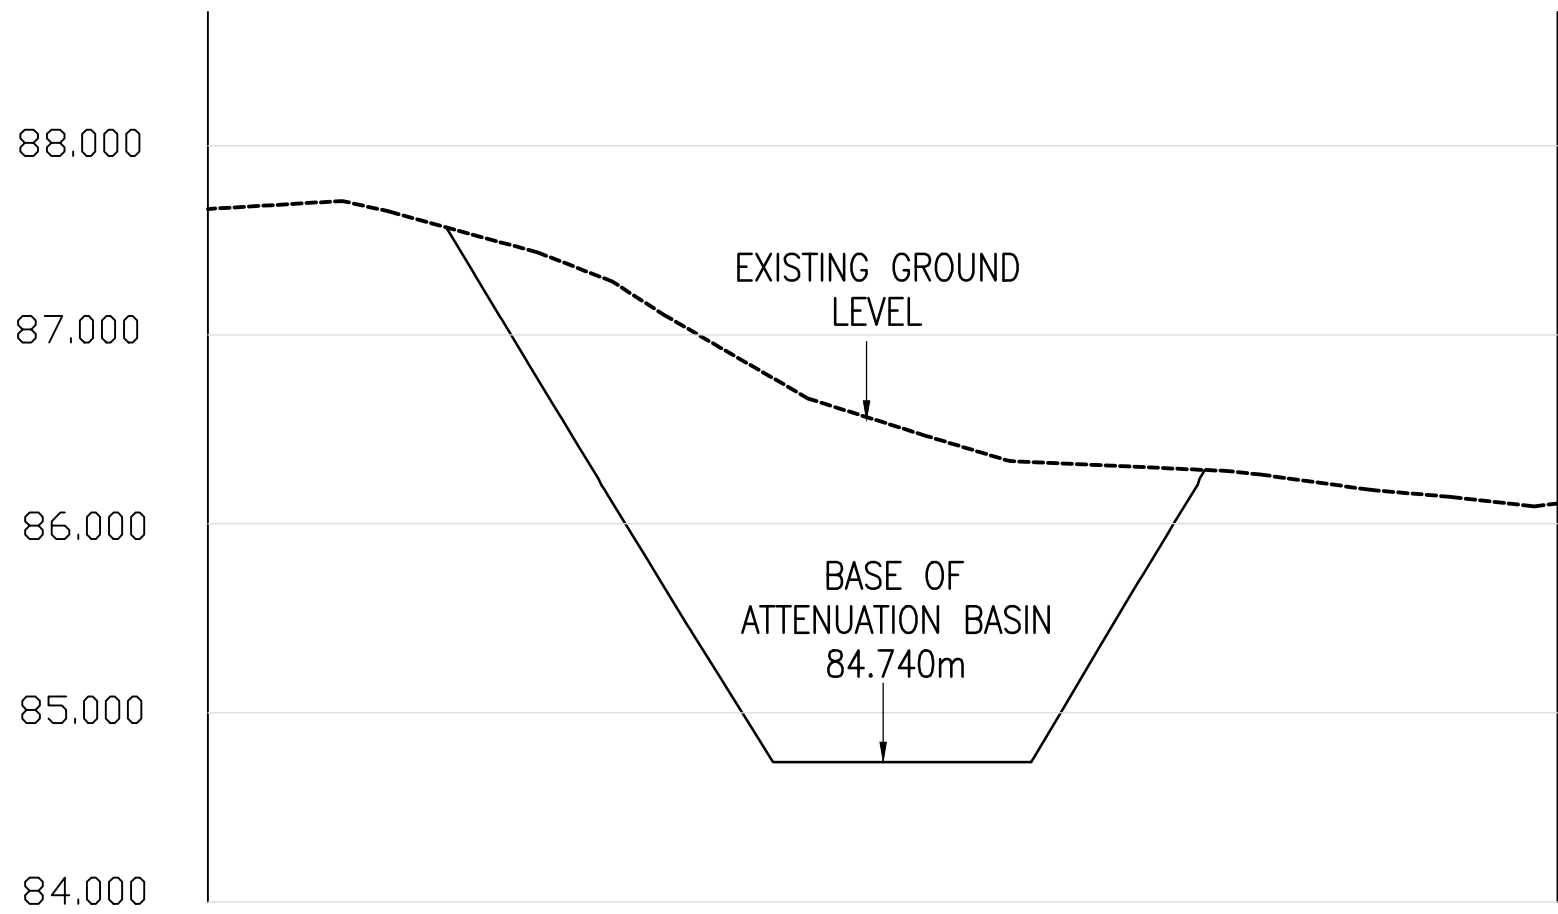

CHAINAGE	0.000	5.000	6.299	10.000	15.000	20.000	25.000	26.372	30.000	35.000
EXISTING LEVEL	87.666	87.641		87.336	86.764	86.405	86.298		86.201	86.095
BASIN LEVEL		87.569		86.345	84.740	84.740	85.820	86.285		

B—B
ATTENUATION BASIN CROSS
SECTION (B—B)
SCALE: 1:200m
1:500V, 1:100H

REV:	FIRST ISSUE	ZJ	JH	RC	27.08.25
AMENDMENTS:	DRN:	CHK:	APP:	DATE:	
PROJECT:	BARROW HILL QUARRY, MILL LANE, EARL SHILTON				
DRAWING TITLE:	ATTENUATION BASIN 1 CROSS SECTIONS				
CLIENT:	AT CONTRACTING AND PLANT HIRE LTD				
DRAWING NUMBER:	26726_01_230_04				
REVISION:	-	SHEET SIZE:	A1	SCALE:	AS SHOWN
STATUS:	FOR INFORMATION / APPROVAL				
MEC Consulting Group Birmingham Brighton Leicester		Telephone: 01530 284 753 Email: group@mec.co.uk Website: www.m-ec.co.uk ORDNANCE SURVEY © CROWN COPYRIGHT 2015. ALL RIGHTS RESERVED. LICENCE NUMBER 100055865.			