



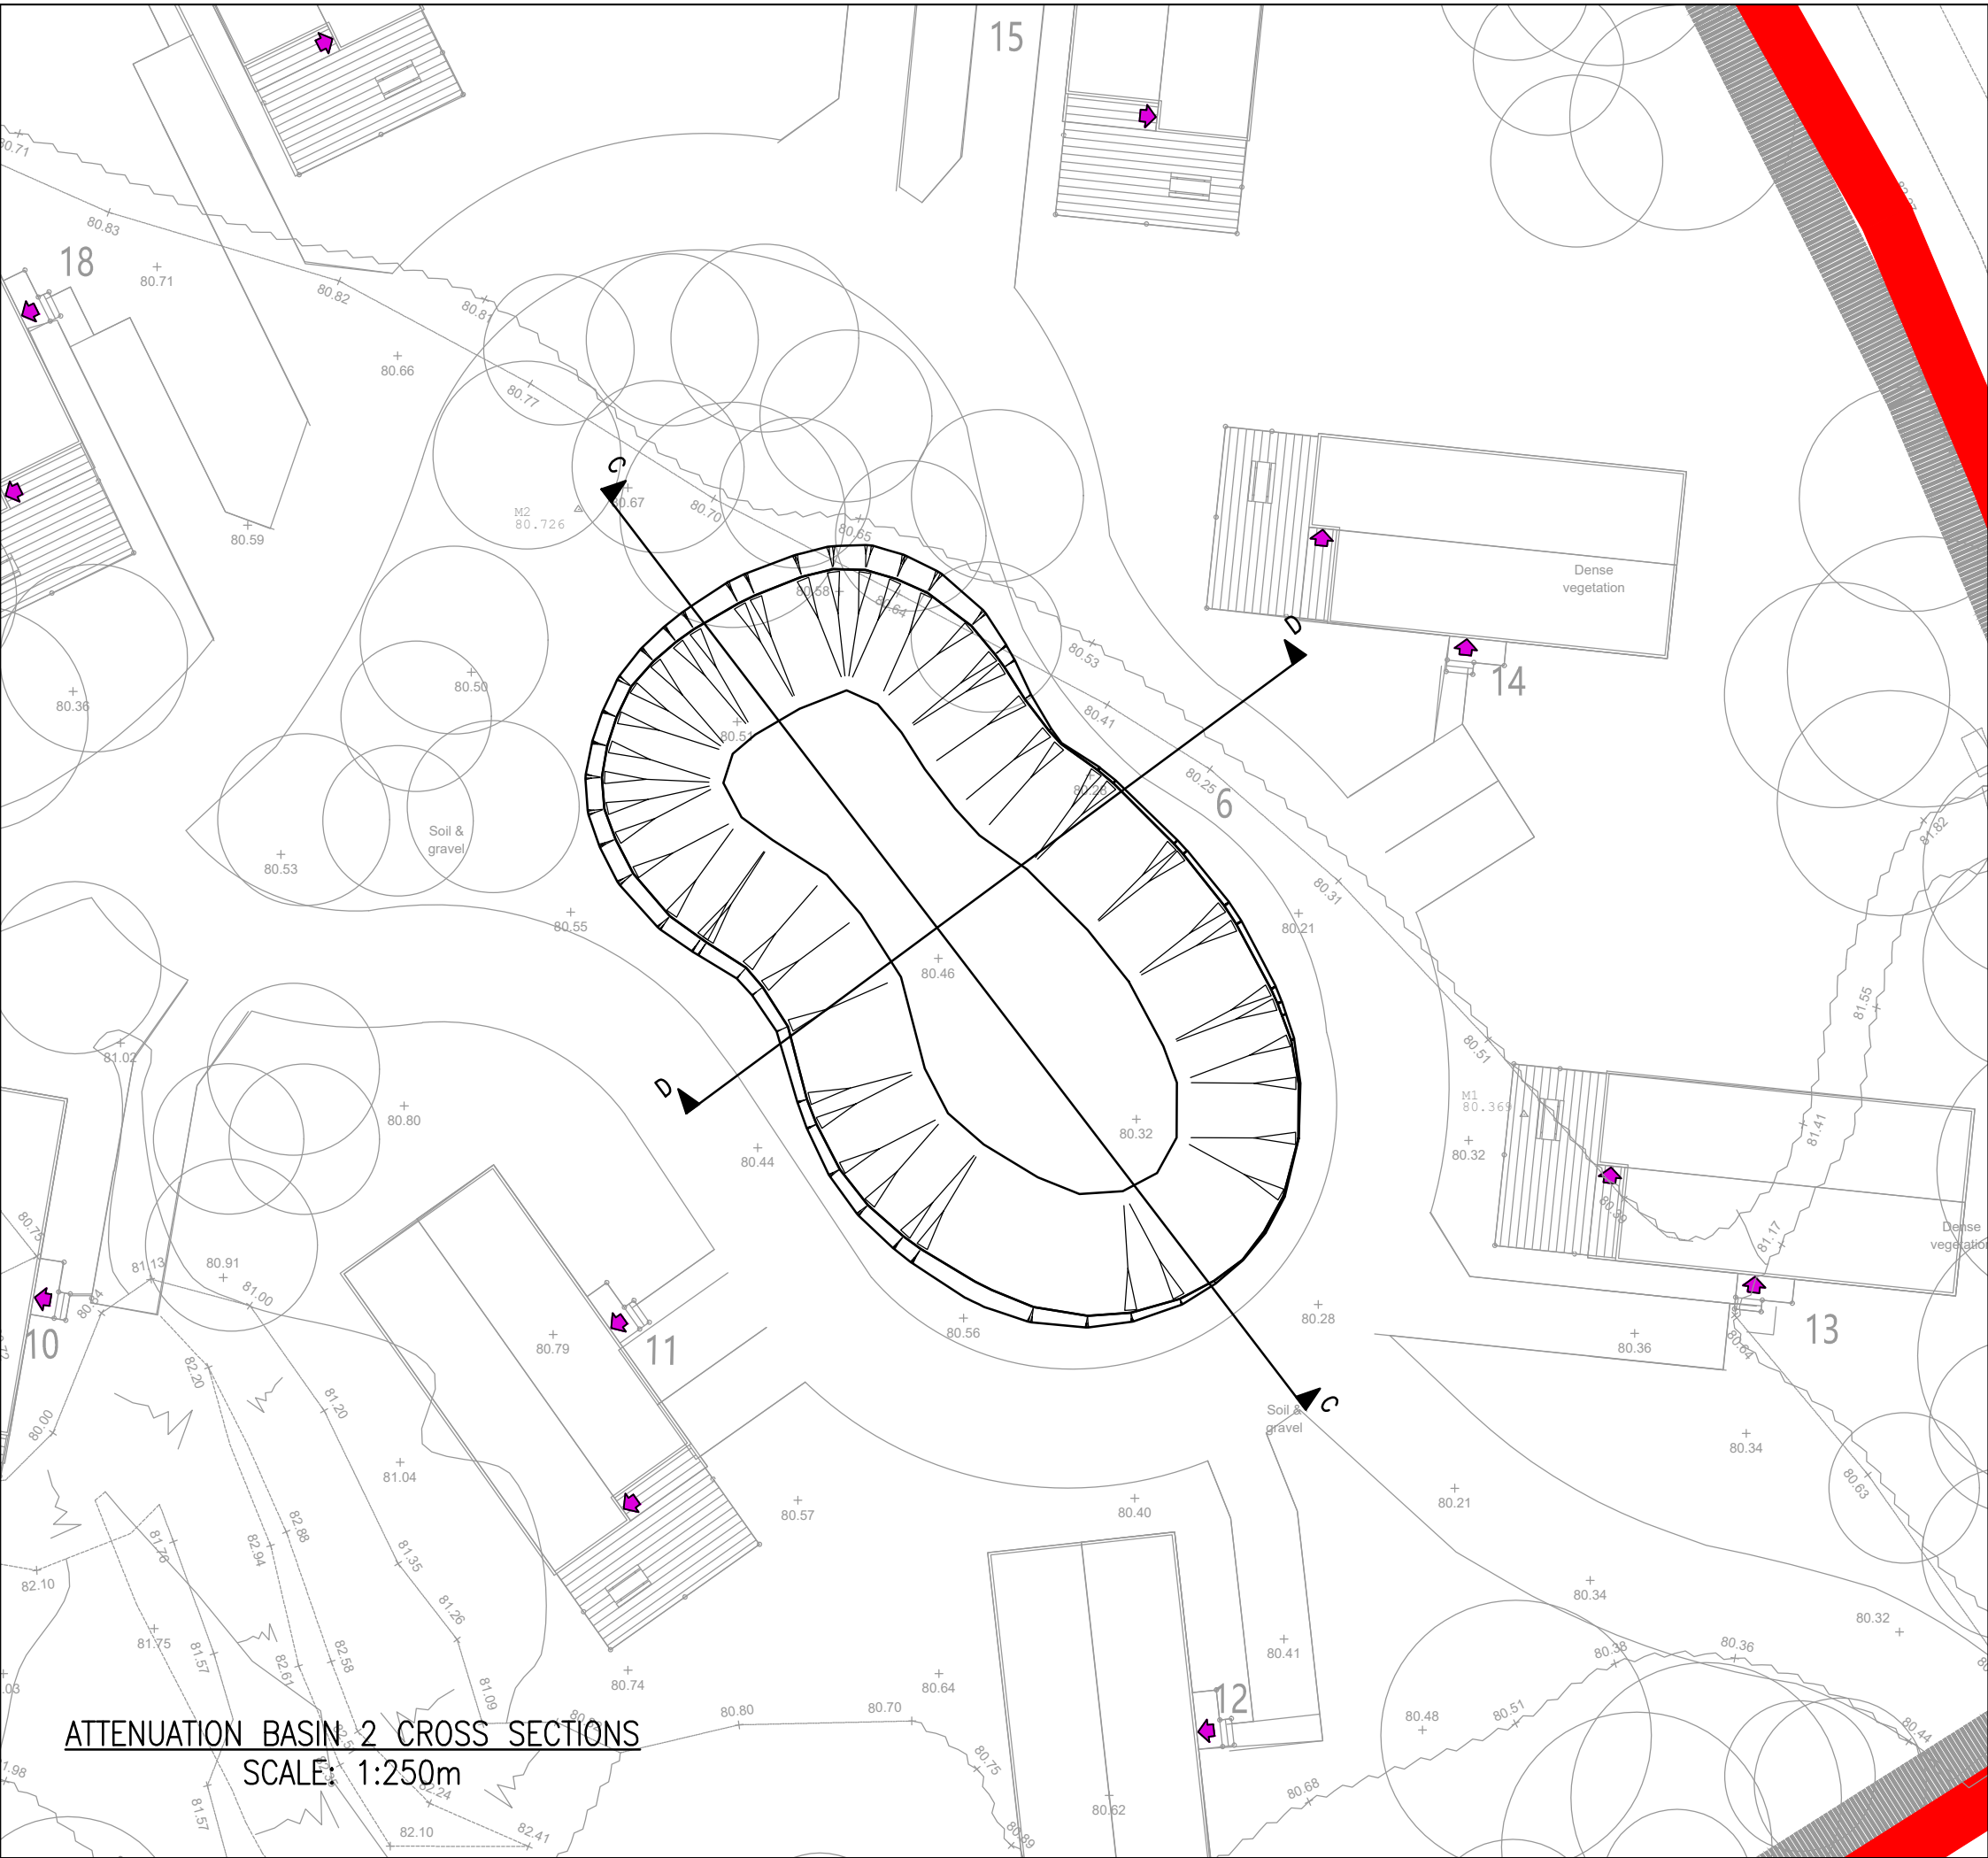


ATTENUATION BASIN 2 CROSS SECTIONS
SCALE: 1:250m

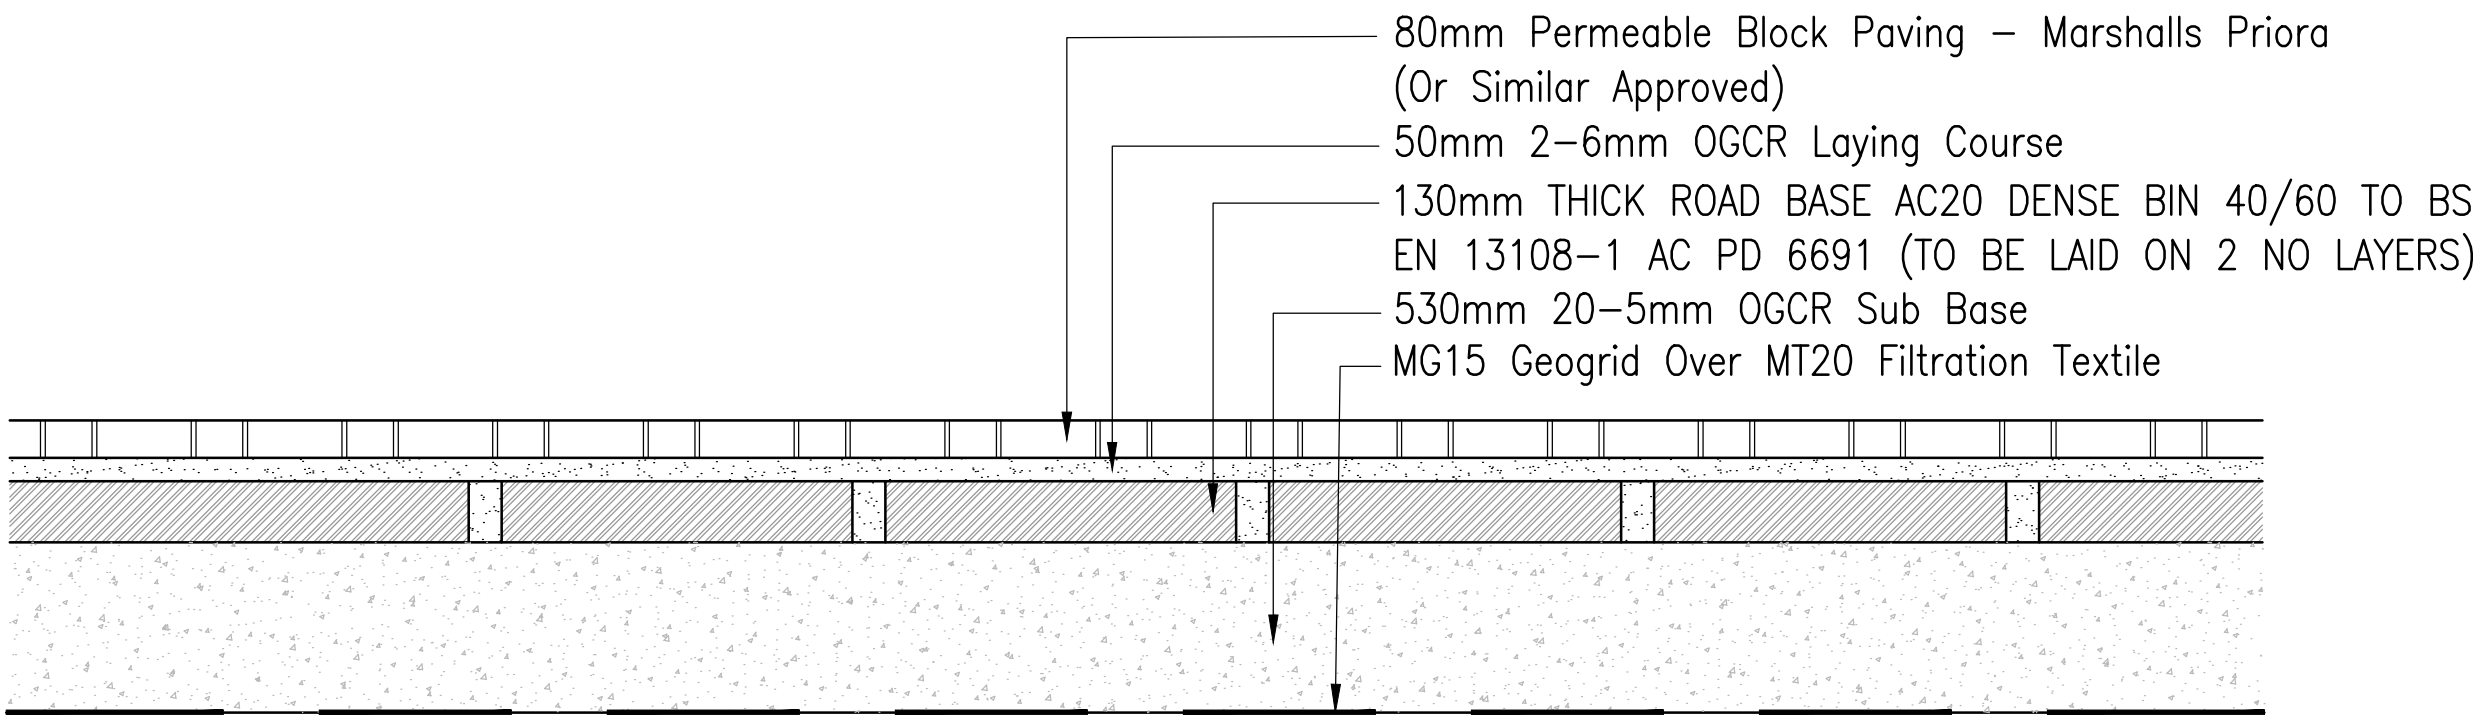


TYPICAL PERMEABLE CONSTRUCTION SECTION –
(TO BE INSTALLED TO MANUFACTURERS SPECIFICATION)
NOT TO SCALE

- NOTES:
- DO NOT SCALE THIS DRAWING.
 - THIS DRAWING IS TO BE READ IN CONJUNCTION WITH ALL OTHER RELEVANT ENGINEERS, ARCHITECTS AND SPECIALIST DESIGN DRAWINGS AND DETAILS.
 - ALL DIMENSIONS ARE IN METRES UNLESS NOTED OTHERWISE. ALL LEVELS ARE IN METRES UNLESS NOTED OTHERWISE.
 - THIS DRAWING IS FOR STRATEGY PURPOSES ONLY AND IS NOT TO BE USED FOR CONSTRUCTION PURPOSES.
 - DESIGN BASED ON EXISTING LEVELS AND SUBJECT TO CHANGE WITH EXTERNAL WORKS DESIGN / CONFIRMATION OF FFLS.
 - DRAINAGE STRATEGY IS SUBJECT TO AGREEMENT WITH RELEVANT THIRD PARTIES, INCLUDING ENVIRONMENT AGENCY, LOCAL PLANNING AUTHORITY, LEAD LOCAL FLOOD AUTHORITY AND WATER AUTHORITY.
 - THIS DRAWING SHOULD BE READ IN CONJUNCTION WITH THE DETAILED DRAINAGE STRATEGY 26726_01_230_02.

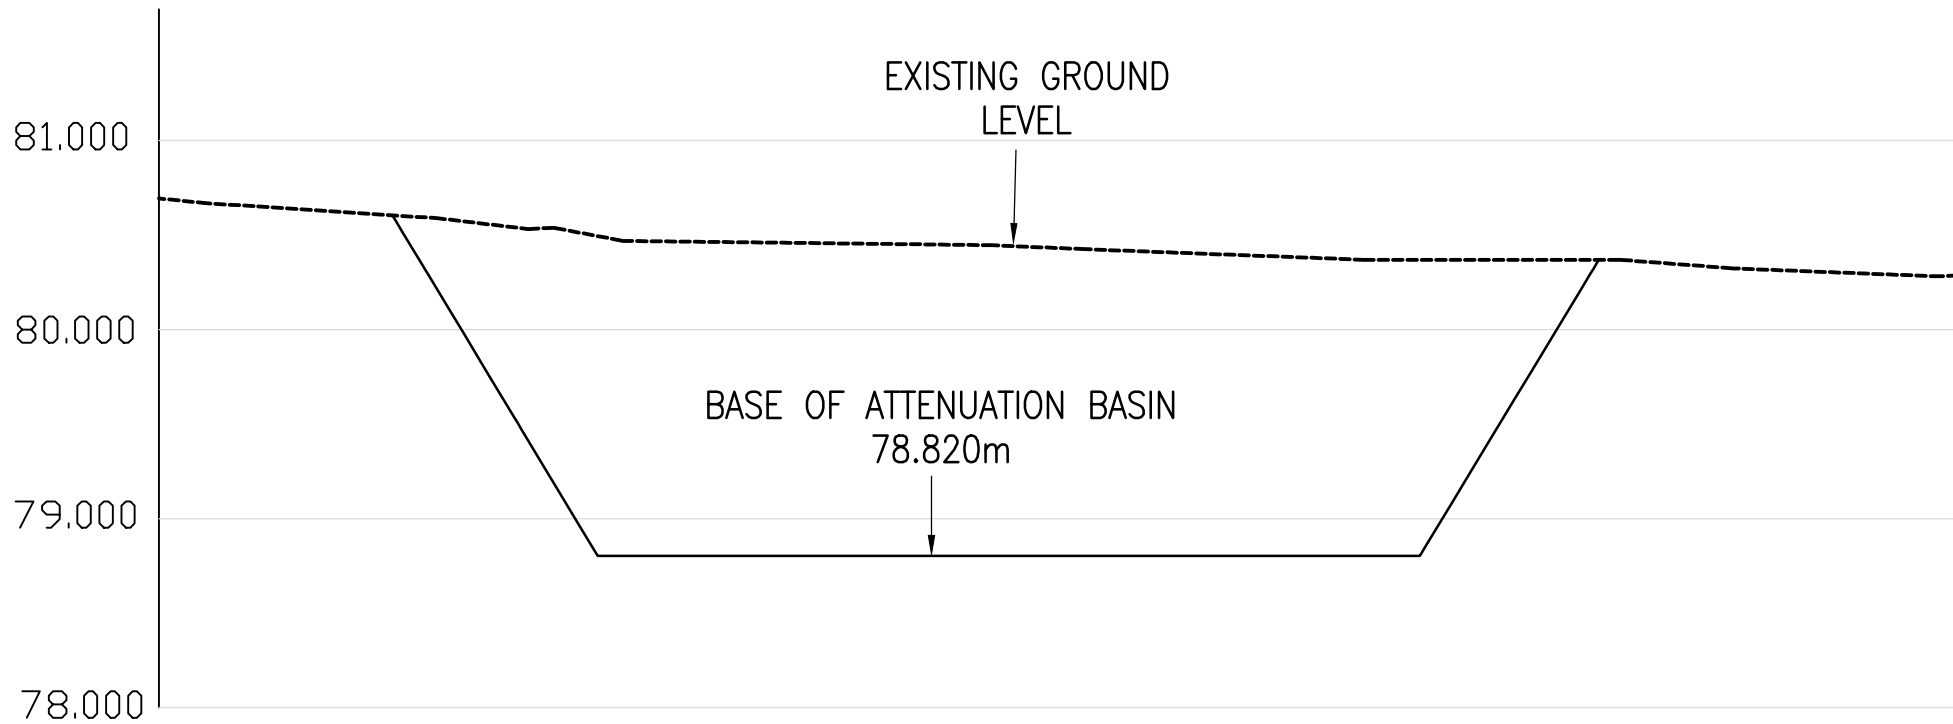

CHAINAGE	0.000	5.000	6.175	10.000	15.000	20.000	25.000	30.000	35.000	38.089	40.000	45.000	47.530
EXISTING LEVEL	80.694	80.620		80.534	80.463	80.452	80.422	80.384	80.370	80.349		80.298	80.285
BASIN LEVEL		80.605		79.335	78.802	78.802	78.802	78.802	79.348	80.370			

C–C
ATTENUATION BASIN CROSS
SECTION (C–C)
SCALE: 1:200m
1:500V, 1:100H

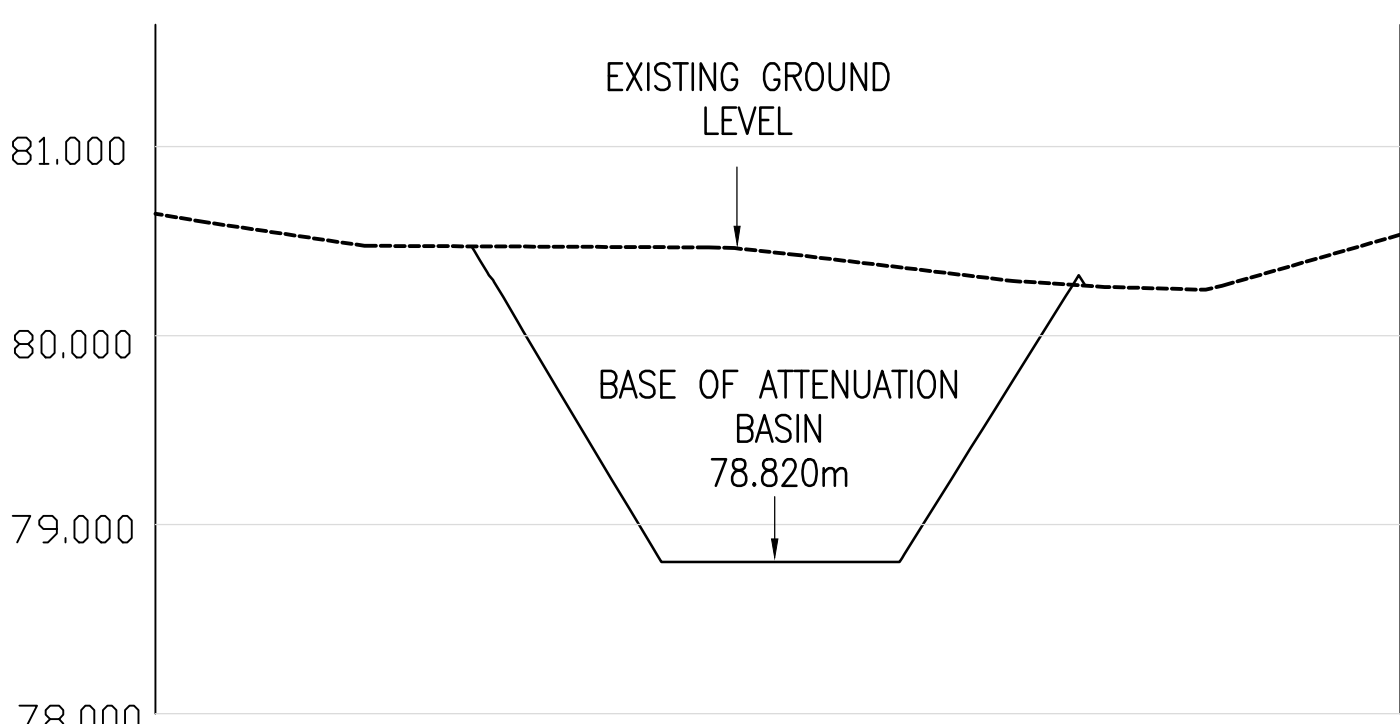

CHAINAGE	0.000	5.000	8.360	10.000	15.000	20.000	24.588	30.000	32.933
EXISTING LEVEL	80.645	80.491		80.471	80.464	80.353	80.259	80.366	80.534
BASIN LEVEL			80.472	79.931	78.802	78.903	80.264		

D–D
ATTENUATION BASIN CROSS
SECTION (D–D)
SCALE: 1:200m
1:500V, 1:100H

- FIRST ISSUE		ZJ	JH	RC	27.08.25
REV:	AMENDMENTS:	DRN	CHK	APP	DATE:
PROJECT: BARROW HILL QUARRY, MILL LANE, EARL SHILTON					
DRAWING TITLE: ATTENUATION BASIN 2 & PERMEABLE PAVING CROSS SECTIONS					
CLIENT: AT CONTRACTING AND PLANT HIRE LTD					
DRAWING NUMBER: 26726_01_230_05					
REVISION: -		SHEET SIZE: A1		SCALE: AS SHOWN	
STATUS: FOR INFORMATION / APPROVAL					
MEC Consulting Group Birmingham Brighton Leicester			Telephone: 01530 284 753 Email: group@me-c.co.uk Website: www.m-e-c.co.uk ORDNANCE SURVEY © CROWN COPYRIGHT 2015. ALL RIGHTS RESERVED. LICENCE NUMBER 100055865.		