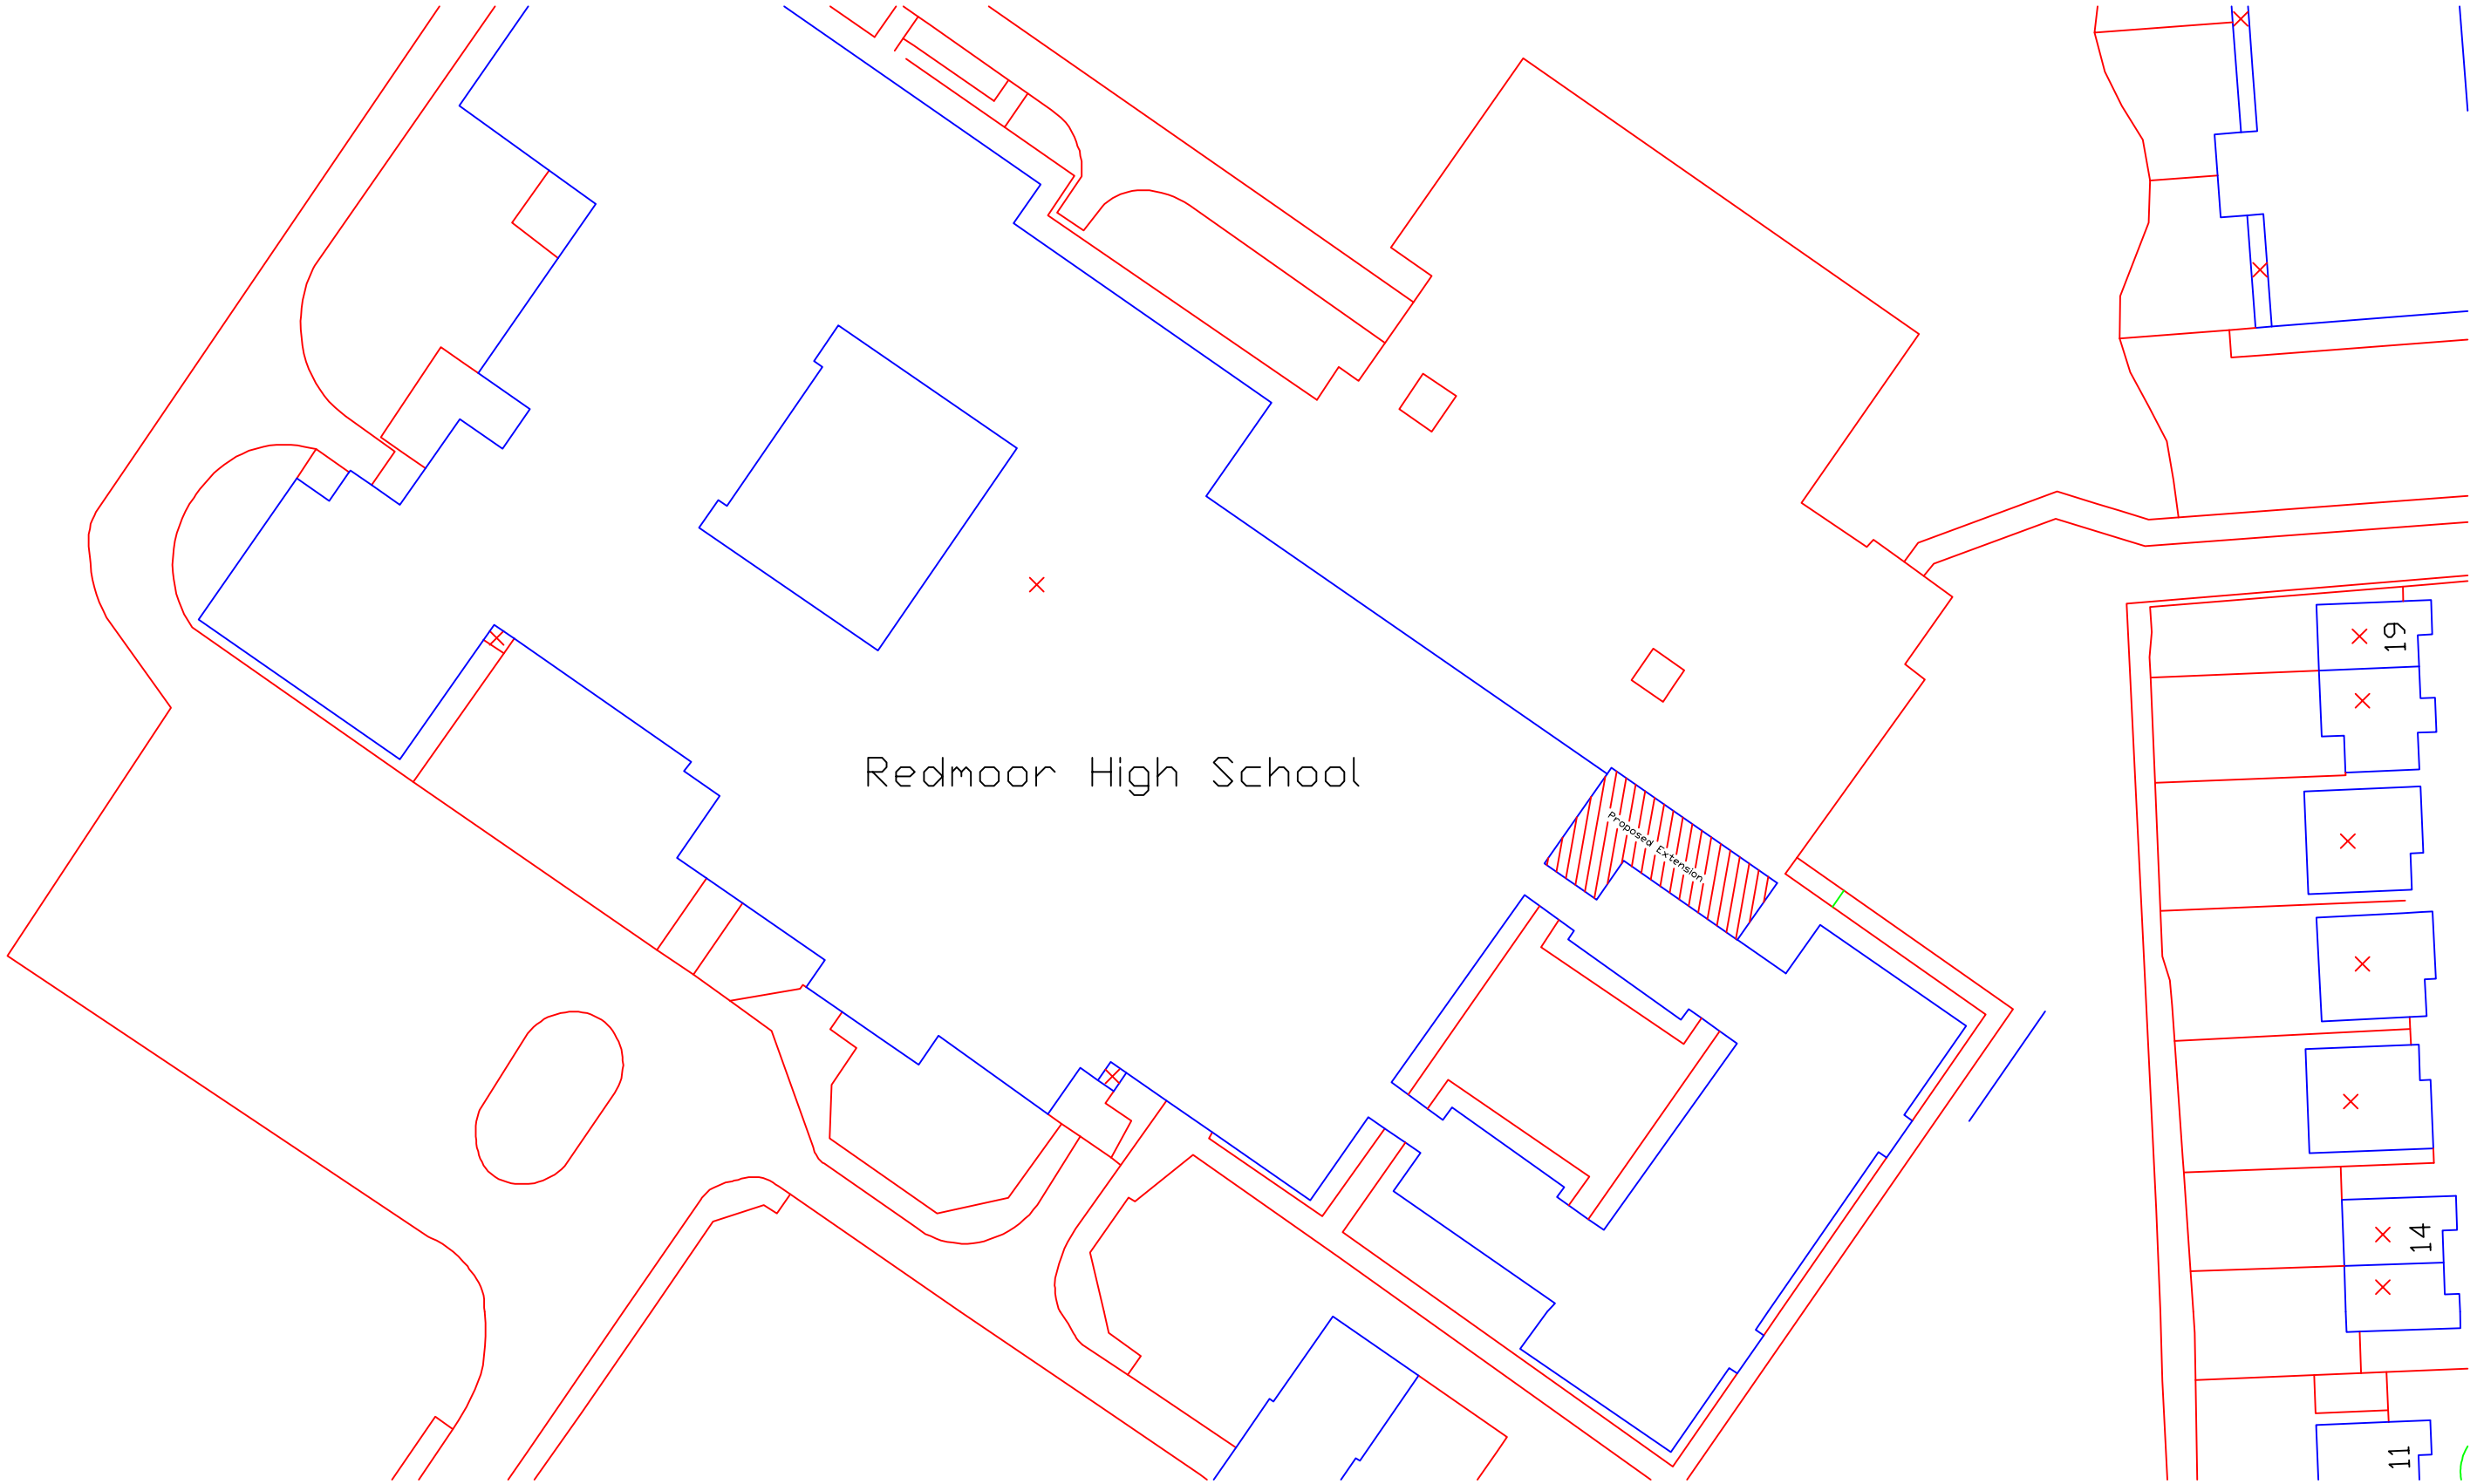


INVESTOR IN PEOPLE

Leicestershire County Council

CLIENT	CYPS
PROJECT	EXTENSION & ALTERATIONS TO FORM SEN FACILITY AT REDMOOR HIGH SCHOOL HINCKLEY BLOCK PLAN

scale	drawn	checked	
1:1250	NR		A3
job no.	date	drawing no.	rev.
813951	26/02/2009	CM/NR/813/007	

COUNTY HALL • GLENFIELD • LEICESTER • LE3 8RE
property@leics.gov.uk • Tel (0116) 305 6929• Fax 305 6953