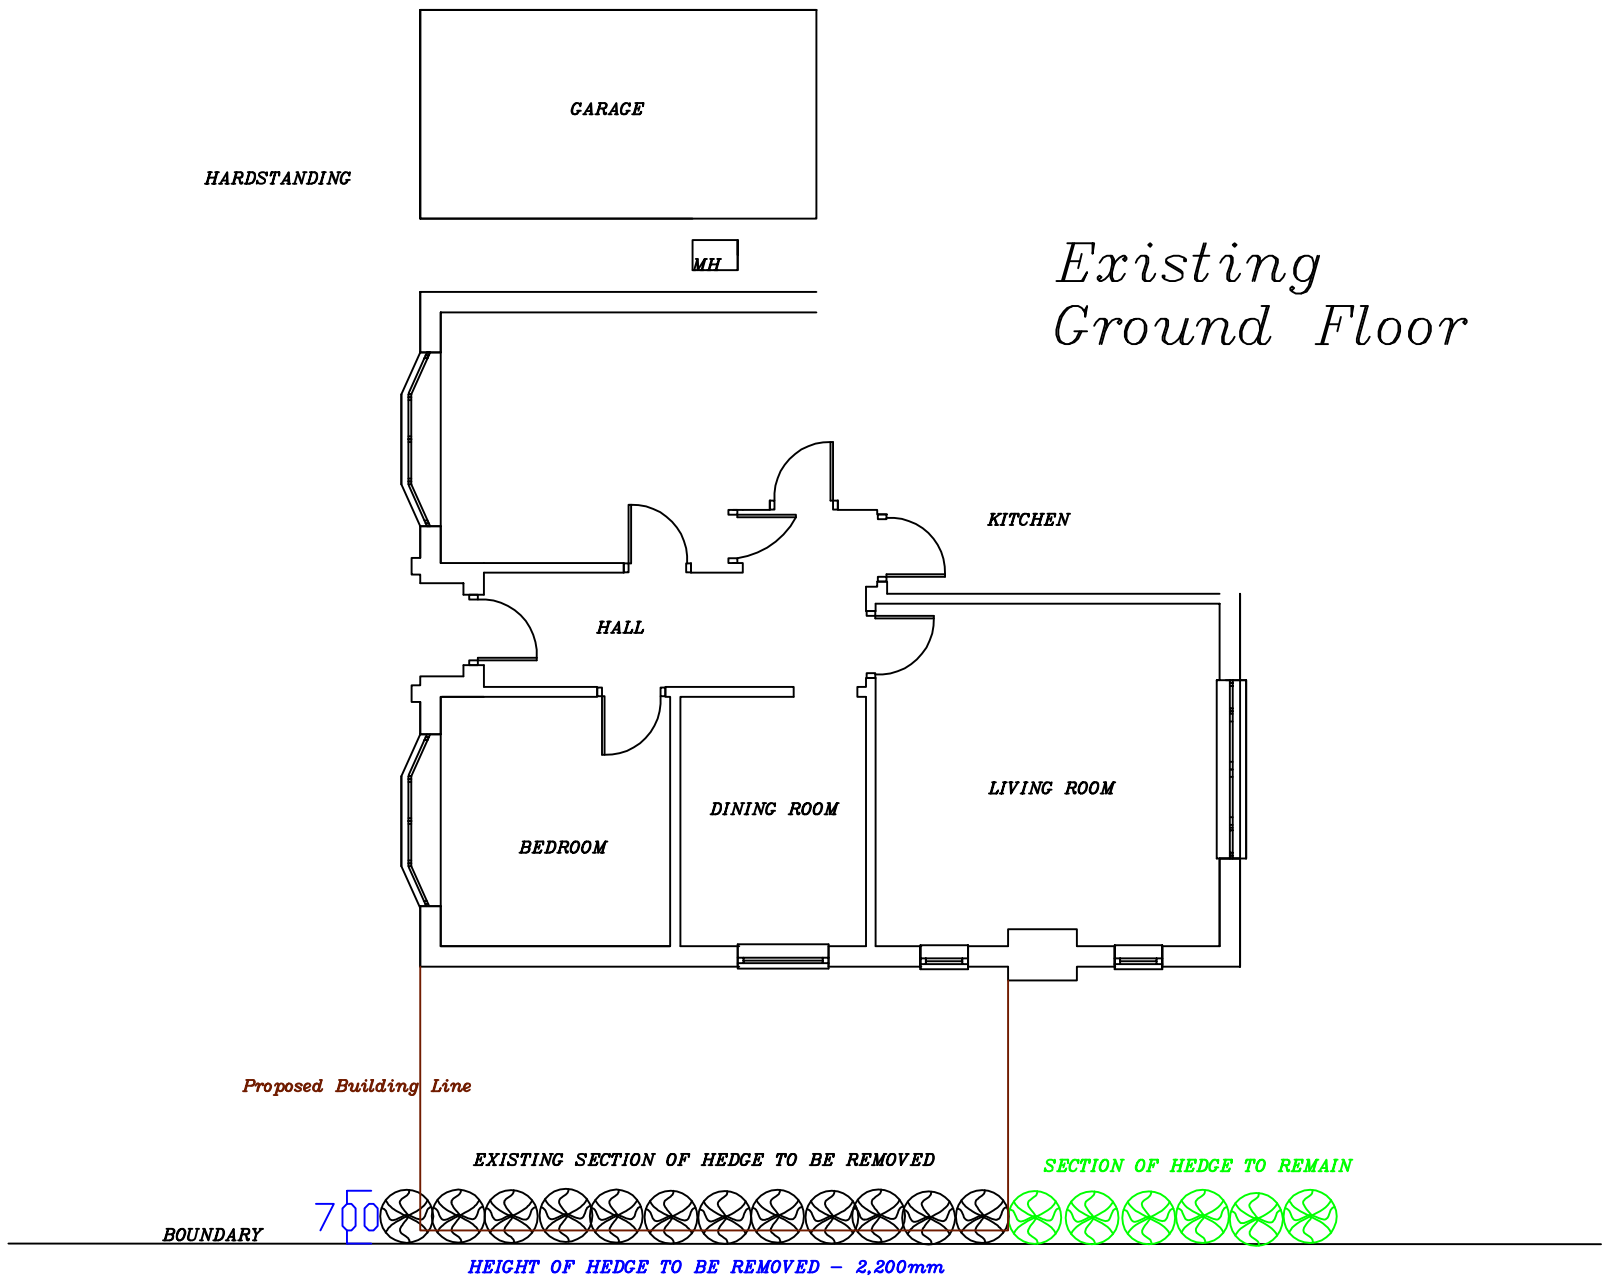

Existing Ground Floor

ARCHITECTURAL GRAPHICS

188 Roston Drive, Hinckley,
Leicestershire LE10 0US

TEL:07841 901 171
EMAIL:
helen@architecturalgraphics.ltd.uk

DRAWING TITLE Existing Hedge Plan	SCALE 1:100	DATE 04/04/09
CLIENT Mr & Mrs Stanton 22 Boyslade Road East Burbage Le10 2LQ	DRAWN H.E.J.	DWG. NO. 009
	REV. NO.	