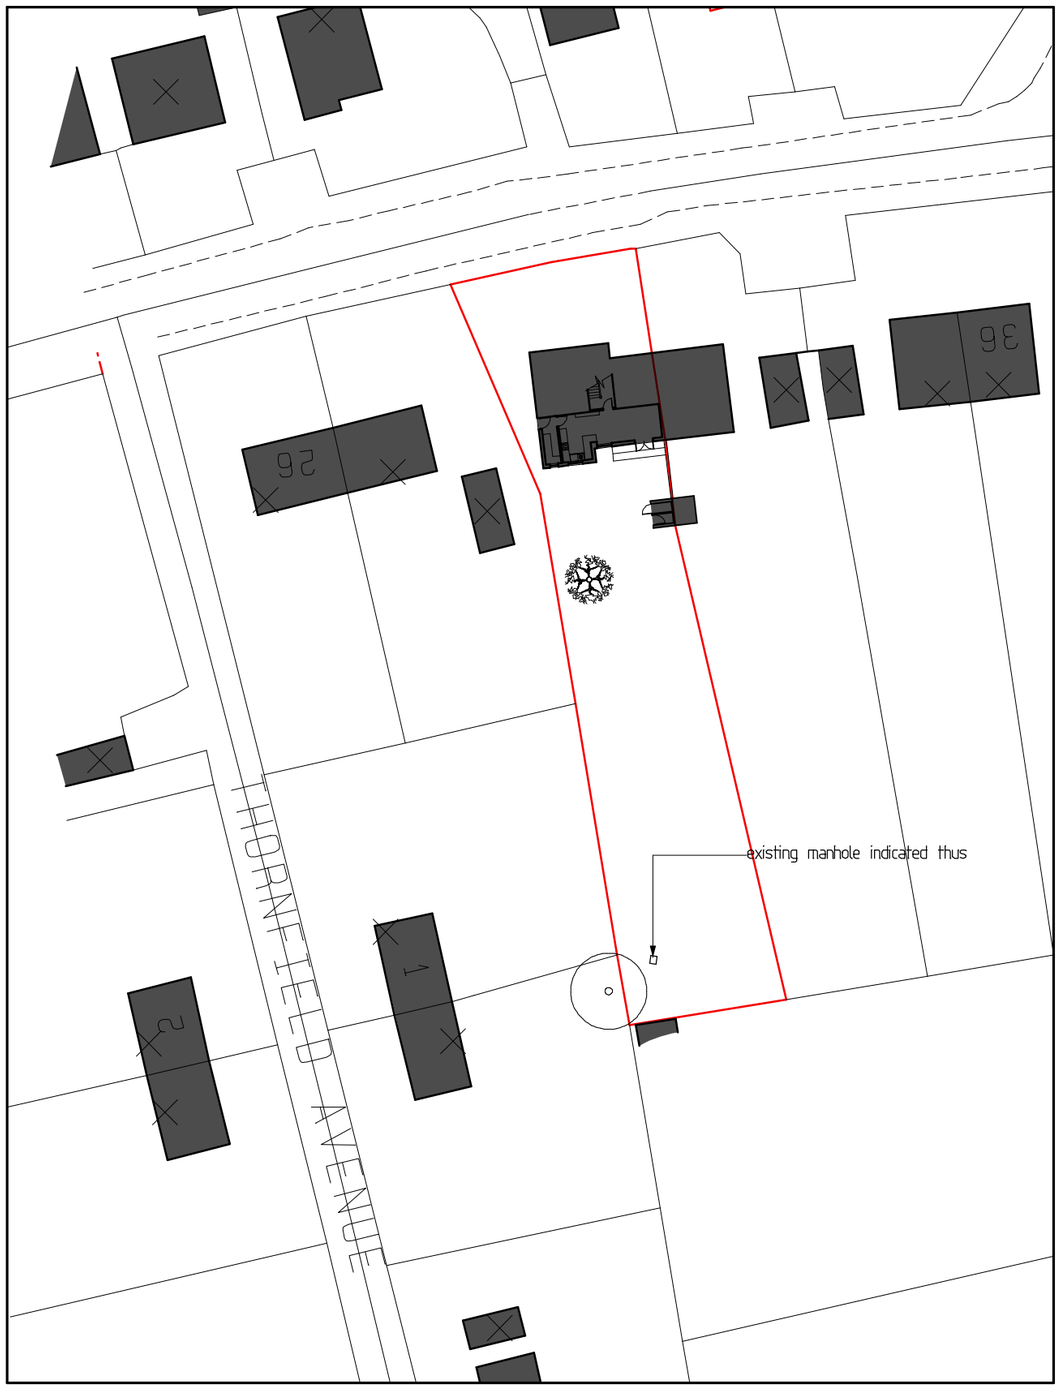

Block Plan (scale 1 : 500)



Rear Elevation

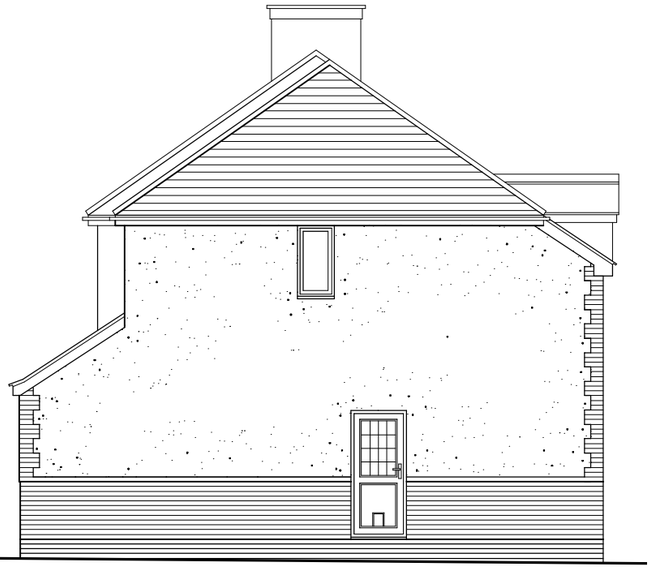

Side Elevation

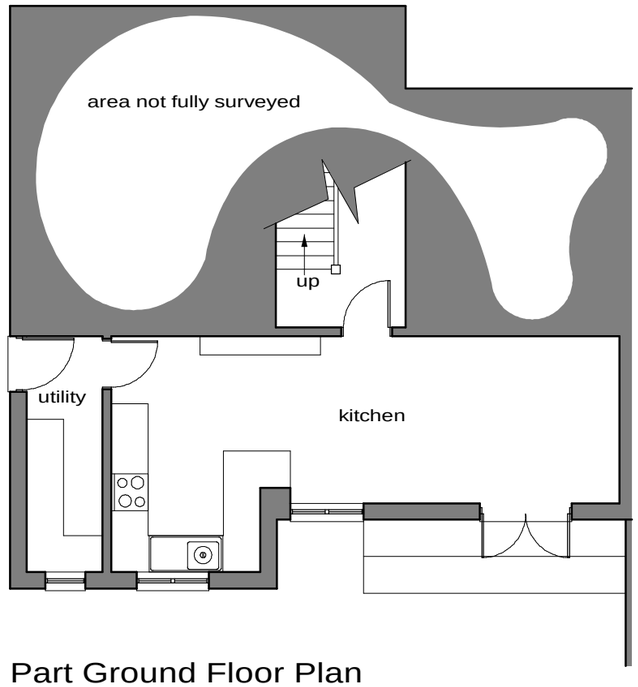

Part Ground Floor Plan

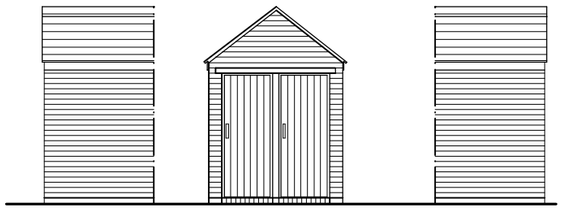

Garden Store Elevations

S A V A G E H A Y W A R D

A R C H I T E C T S

19 Station Rd Hinckley, Leicstershire, LE10 1AW, 01455 635665, FAX- 01455 618971

Client	Mr & Mrs Palmer			Drawing	As Existing Drawing
Project	Extensions & Alterations 30 Hinckley Road Stoke Golding	Auth	JEH	Date	Aug 2008
		Scale	1 : 100 / 1 : 500	Job No	08 / 84

Drawing No 01A

THIS DRAWING IS THE COPYRIGHT OF SAVAGE HAYWARD REPRODUCTION IN ANY FORM OF WHOLE OR PART IS FORBIDDEN WITHOUT PRIOR WRITTEN PERMISSION OF THE COPYRIGHT HOLDER DO NOT SCALE FROM DRAWING AND ONLY FIGURE DIMENSIONS ARE TO BE USED

PDF created with pdfFactory Pro trial version www.software-partners.co.uk