

Rear Elevation

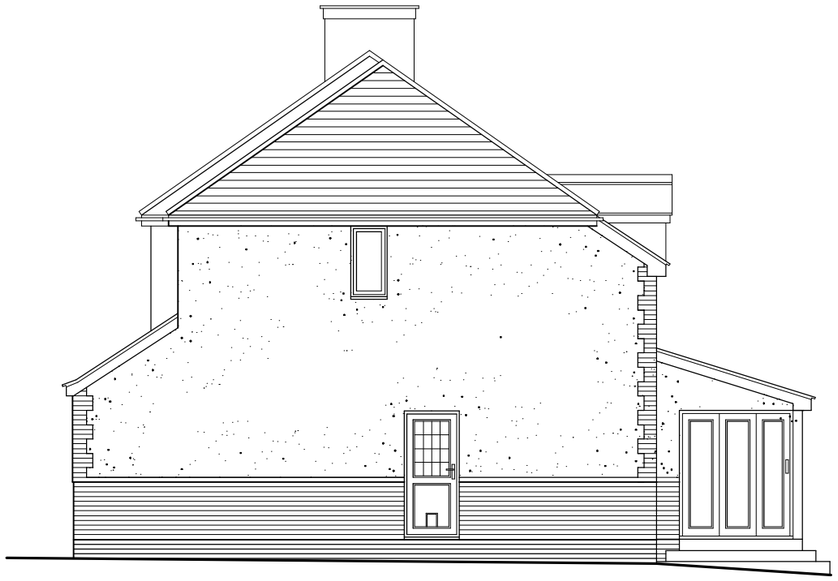

Side Elevation

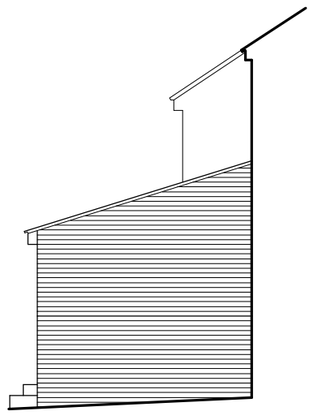

Side Elevation

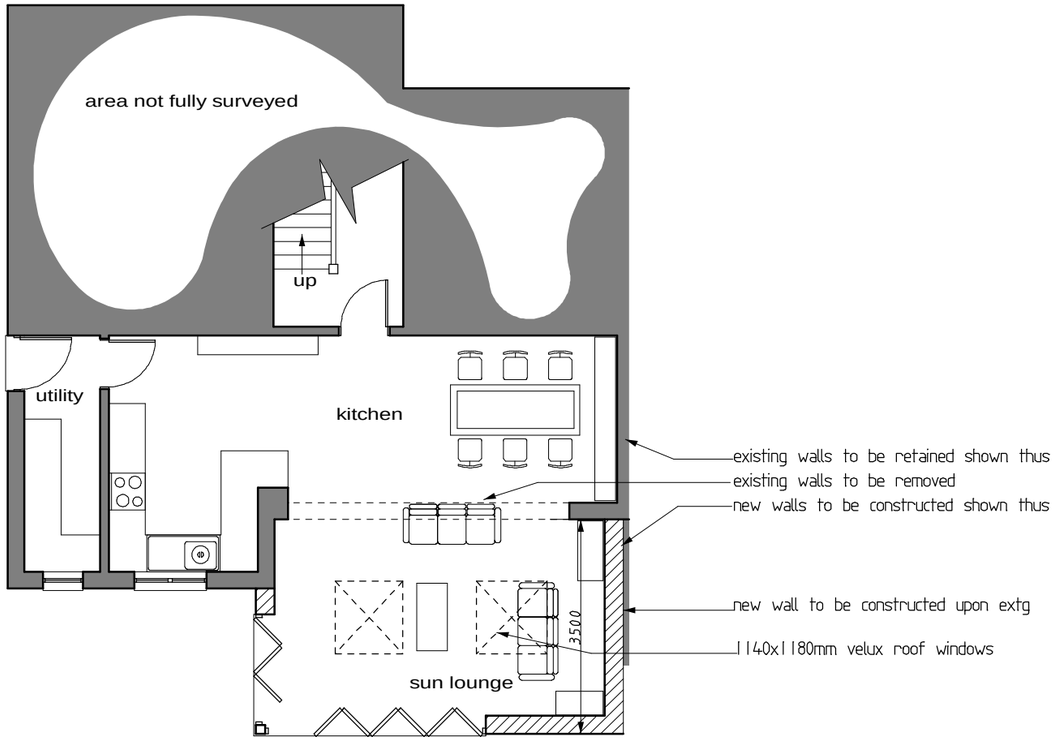

Part Ground Floor Plan

C – Depth of extension decreased in line with LA comments – Mar 09

S A V A G E H A Y W A R D
A R C H I T E C T S
19 Station Rd Hinckley, Leicstershire, LE10 1AW, 01455 635665, FAX- 01455 618971

Client	Mr & Mrs Palmer		Drawing	Sketch Scheme One
Project	Extensions & Alterations 30 Hinckley Road Stoke Golding	Auth JEH Scale 1 : 100	Date	Aug 2008 Job No 08 / 84
			Drawing No	02 C

THIS DRAWING IS THE COPYRIGHT OF SAVAGE HAYWARD REPRODUCTION IN ANY FORM OF WHOLE OR PART IS FORBIDDEN WITHOUT PRIOR WRITTEN PERMISSION OF THE COPYRIGHT HOLDER DO NOT SCALE FROM DRAWING AND ONLY FIGURE DIMENSIONS ARE TO BE USED

PDF created with pdfFactory Pro trial version www.software-partners.co.uk