
NOTES:
1. This drawing remains the Copyright of
Emery Architectural Design Ltd.
2. All dimensions to be checked on site by Contractor.
3. All dimensions in millimetres unless otherwise stated.
4. Do not scale copies of this drawing.
5. Any discrepancies in information should be reported to
Emery Architectural Design Ltd for advice before proceeding.
6. All timber to be treated with preservative to B.S. 1282
prior to use and made good thereafter.
7. This plan must be read in strict conjunction with other
plans in this set, Structural Engineer's and specialists'
details.
8. All work shall be carried out in a good and workmanlike
manner and with proper care and skill.
9. All goods and materials shall be of good quality and
reasonably fit for their intended purpose.
10. PROTECTED SPECIES:
Bats, birds, great-crested newts and certain other species
are protected by Law. It is therefore essential that, if any
such species are discovered, during, or before, the
construction process the works are suspended and
the local office of Natural England (formerly English Nature)
contacted for advice.

HIGHAM HALL

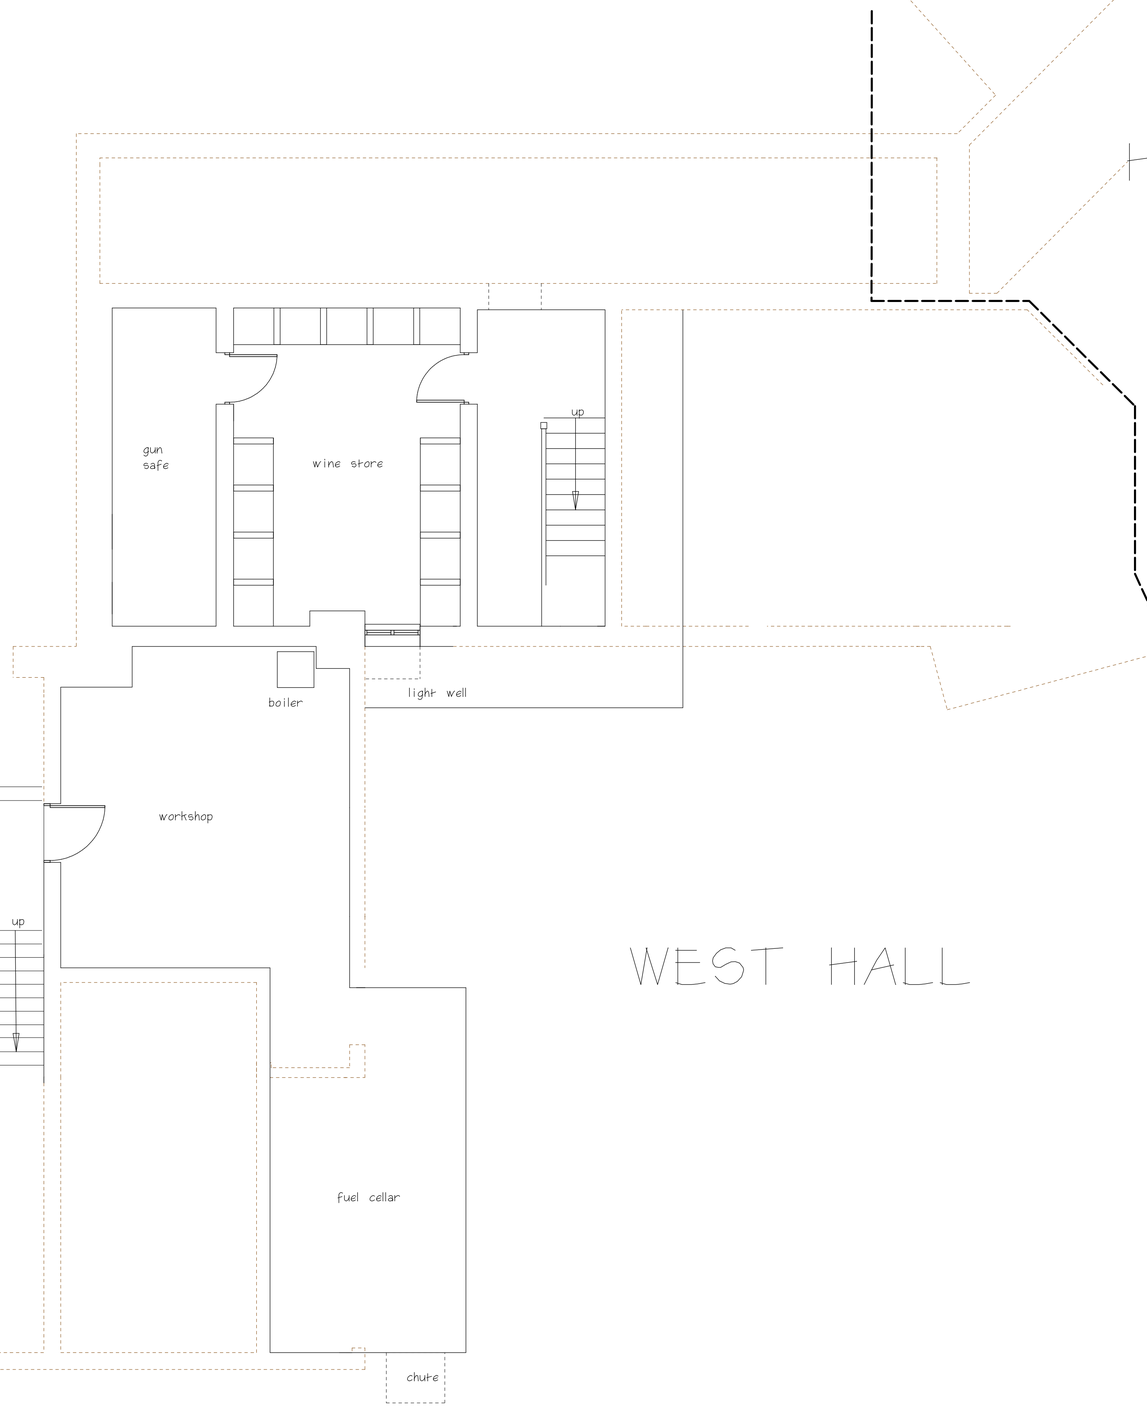

WEST HALL

rev.

client
MR & MRS J. DAVENPORT

project
WEST HALL, BARR LANE,
HIGHAM ON THE HILL CV13 6AJ

title
CELLAR PLAN

drawn	page size	scale	ref.	rev.
ARE	A1	1:50	2009-171-21	

EMERY ARCHITECTURAL DESIGN LTD
Greenacres
South Kilworth Road
North Kilworth
Leicestershire
LE17 6HS
Tel: 01858 881702
E-mail: emerydesign@btinternet.com
Chartered Institute of
Architectural Technologists