DCOS PLAN

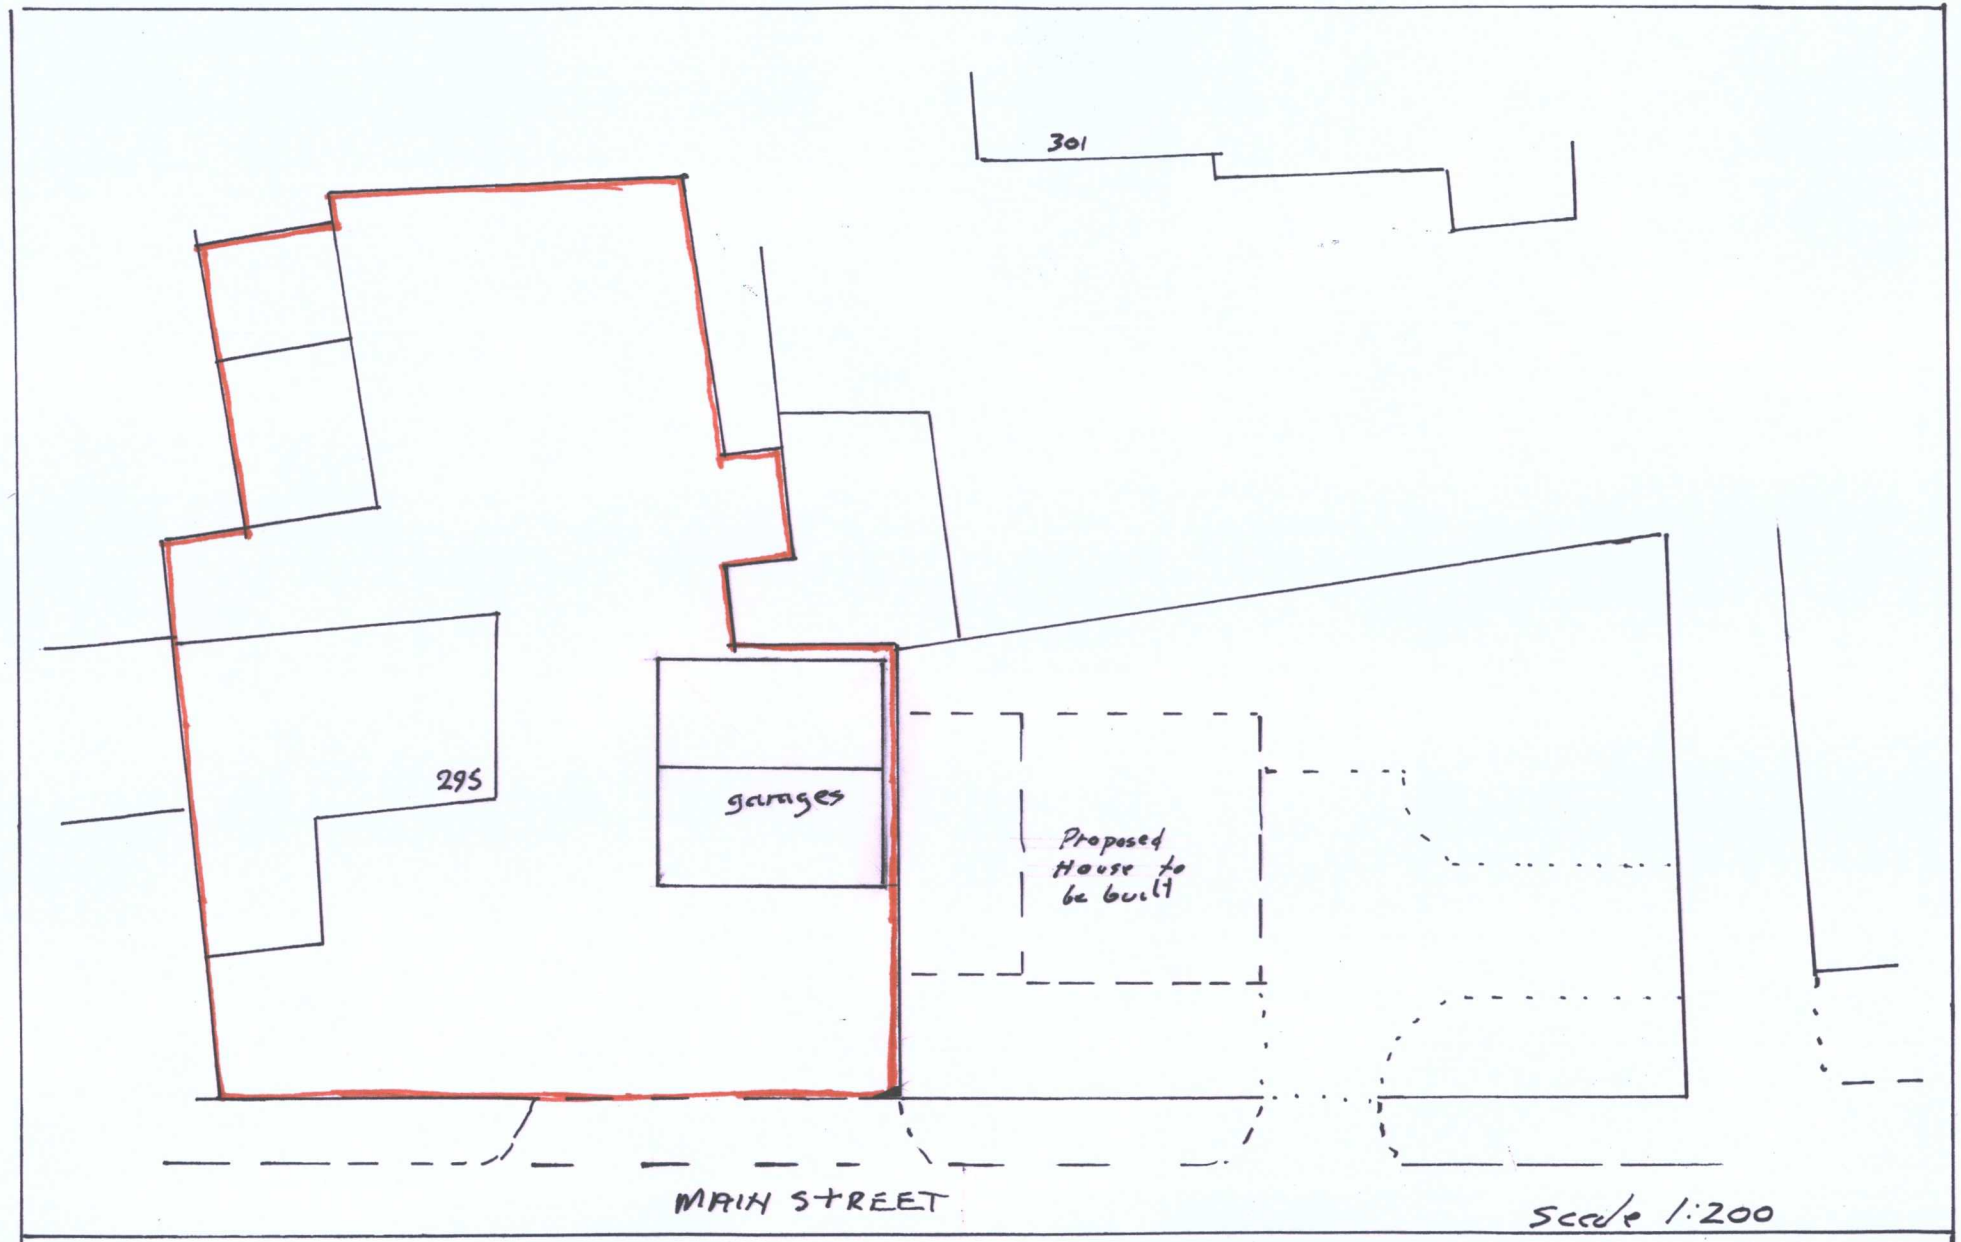

PROPOSED DOUBLE GARAGE at 295 MAIN STREET THORNTON

Original Plans