



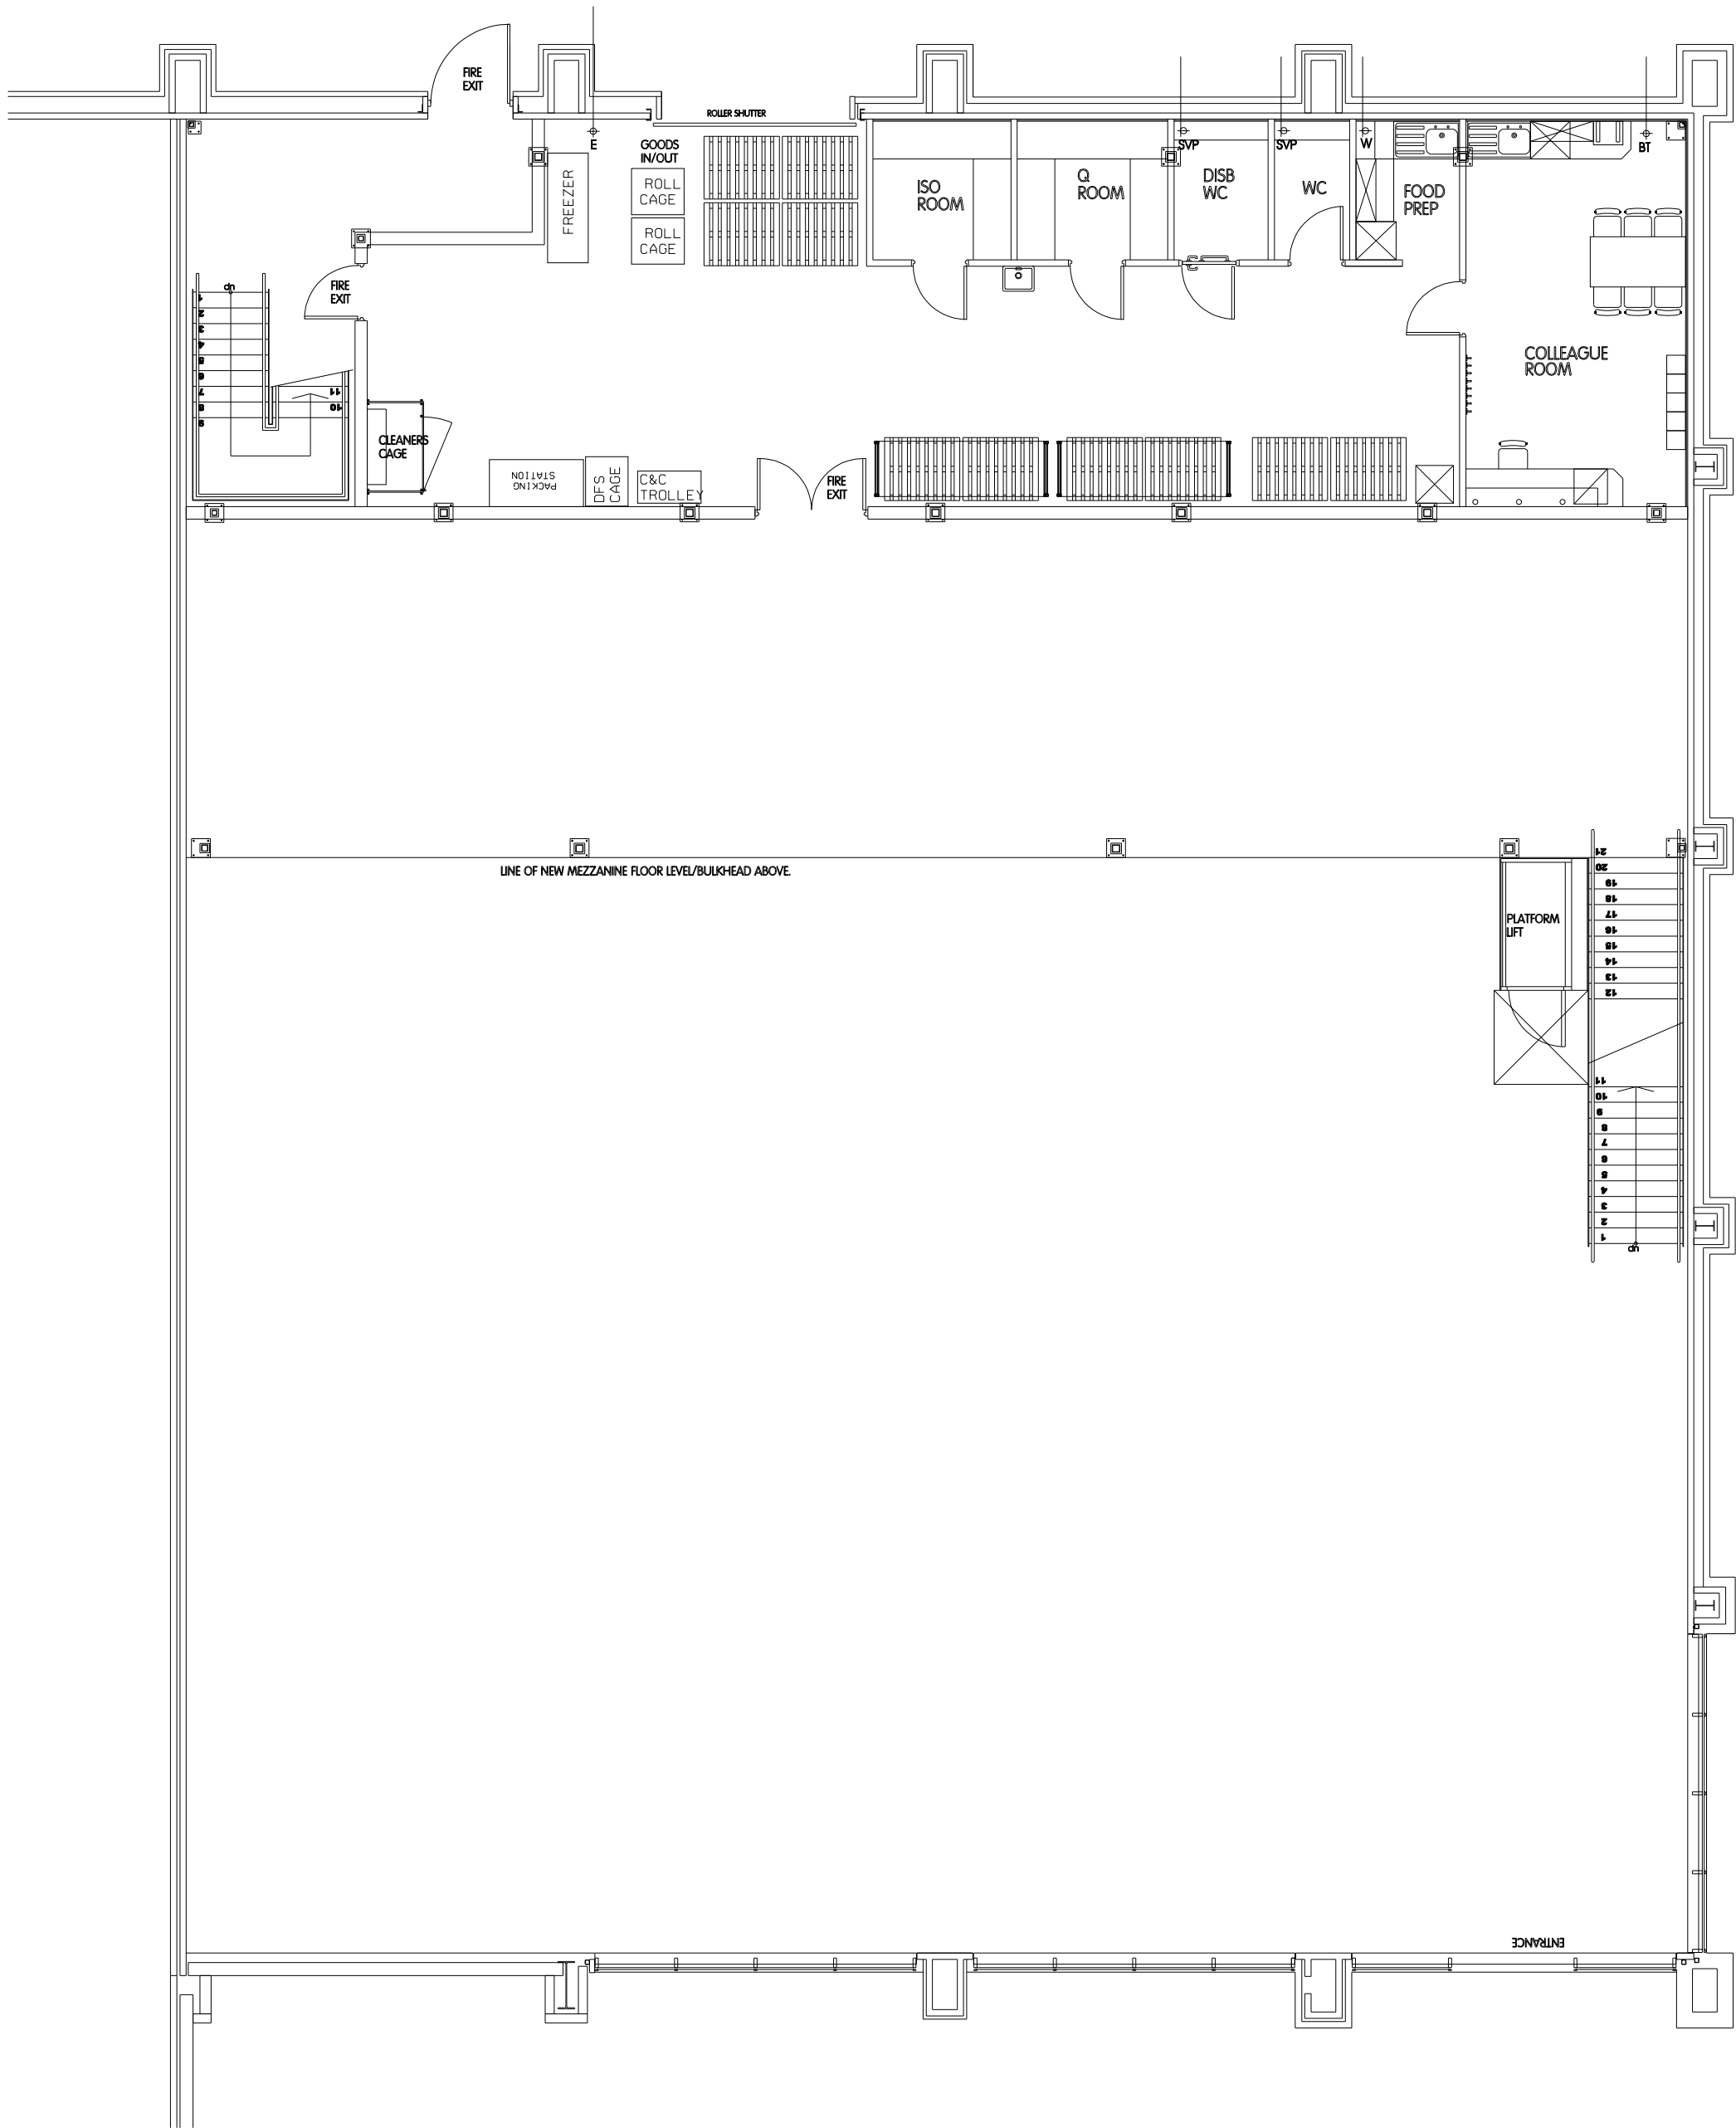

EXISTING GROUND FLOOR (1:100)

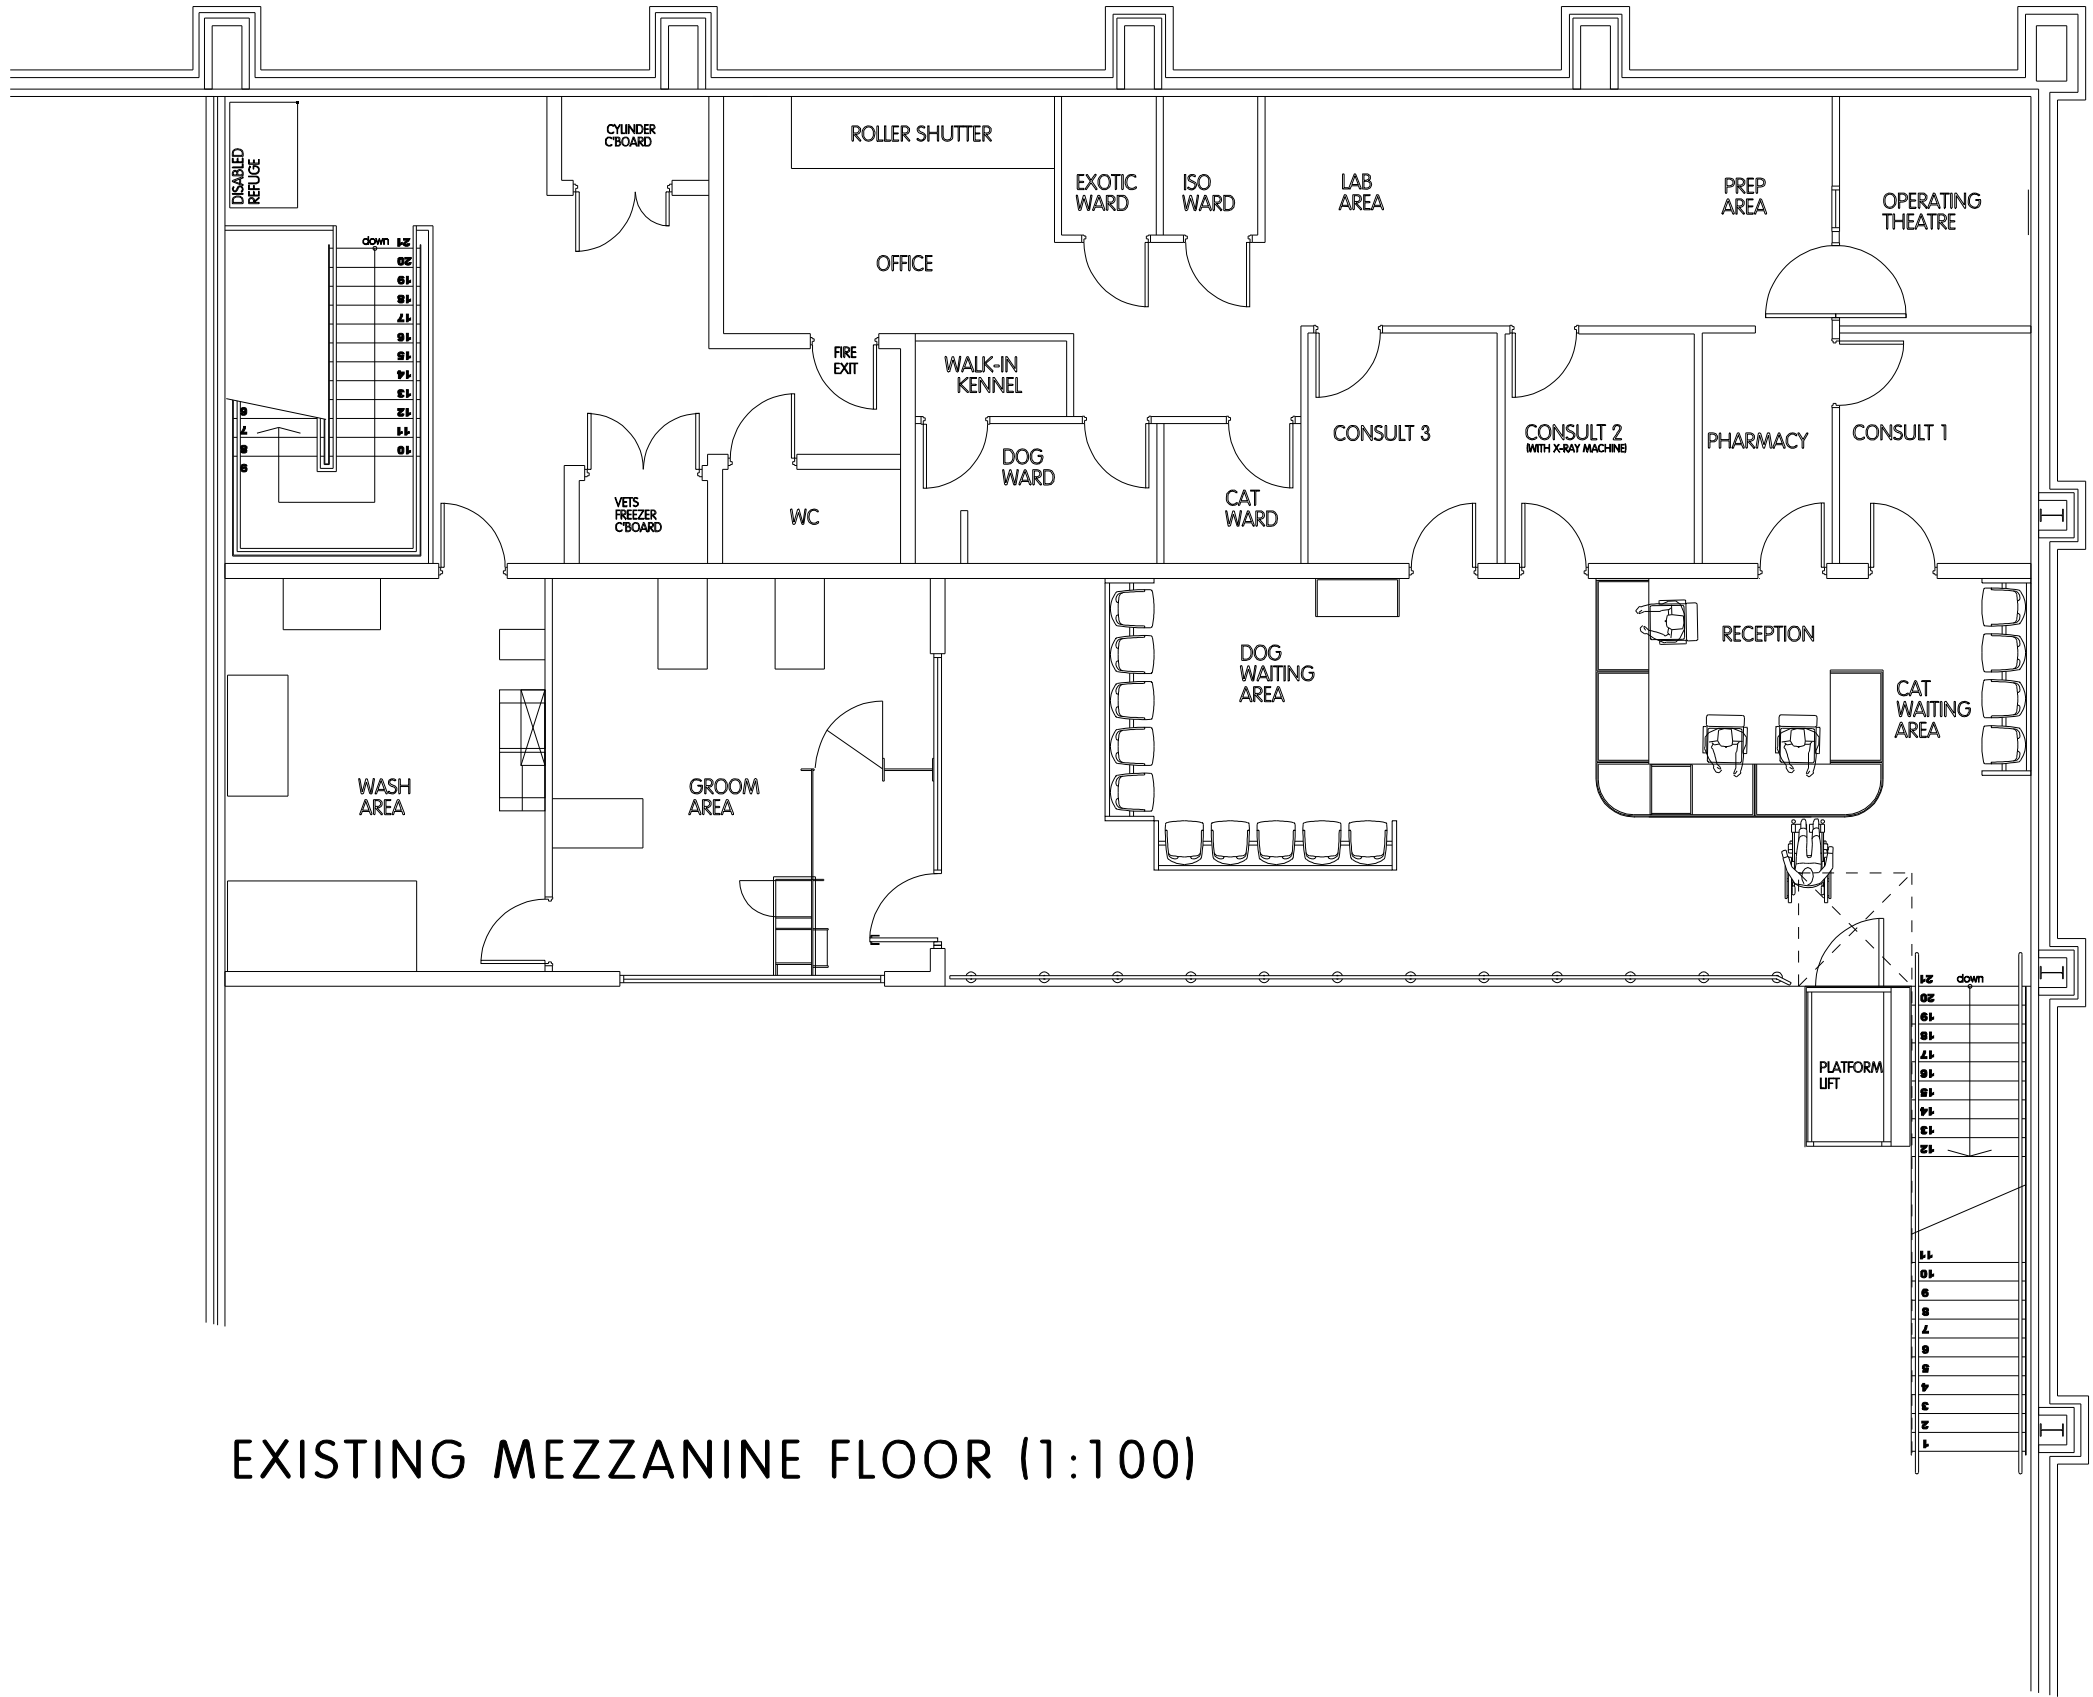

EXISTING MEZZANINE FLOOR (1:100)



REV	DATE	DESCRIPTION	BY

NWD Architects

NWD Architects Ltd
Old Coach Road, Kelsall, Tarporley, Cheshire, CW6 0QJ
01829 751555
enquiries@nwdarchitects.co.uk nwdarchitects.co.uk

CLIENT

Vets4Pets
Isambard House,
Fire Fly Avenue,
Swindon, SN2 2EH



PROJECT

HINCKLEY

Unit 3, Hawley Road, Hinckley, Leicestershire, LE10 0PR

DESCRIPTION

Existing ground and mezzanine floor layout
Planning

SCALE A1

1:100

DATE
09 November 2023

SCALE A3

1:100

DRAWN BY
MJS

DRAWING NO.

6815/30

REVISION