


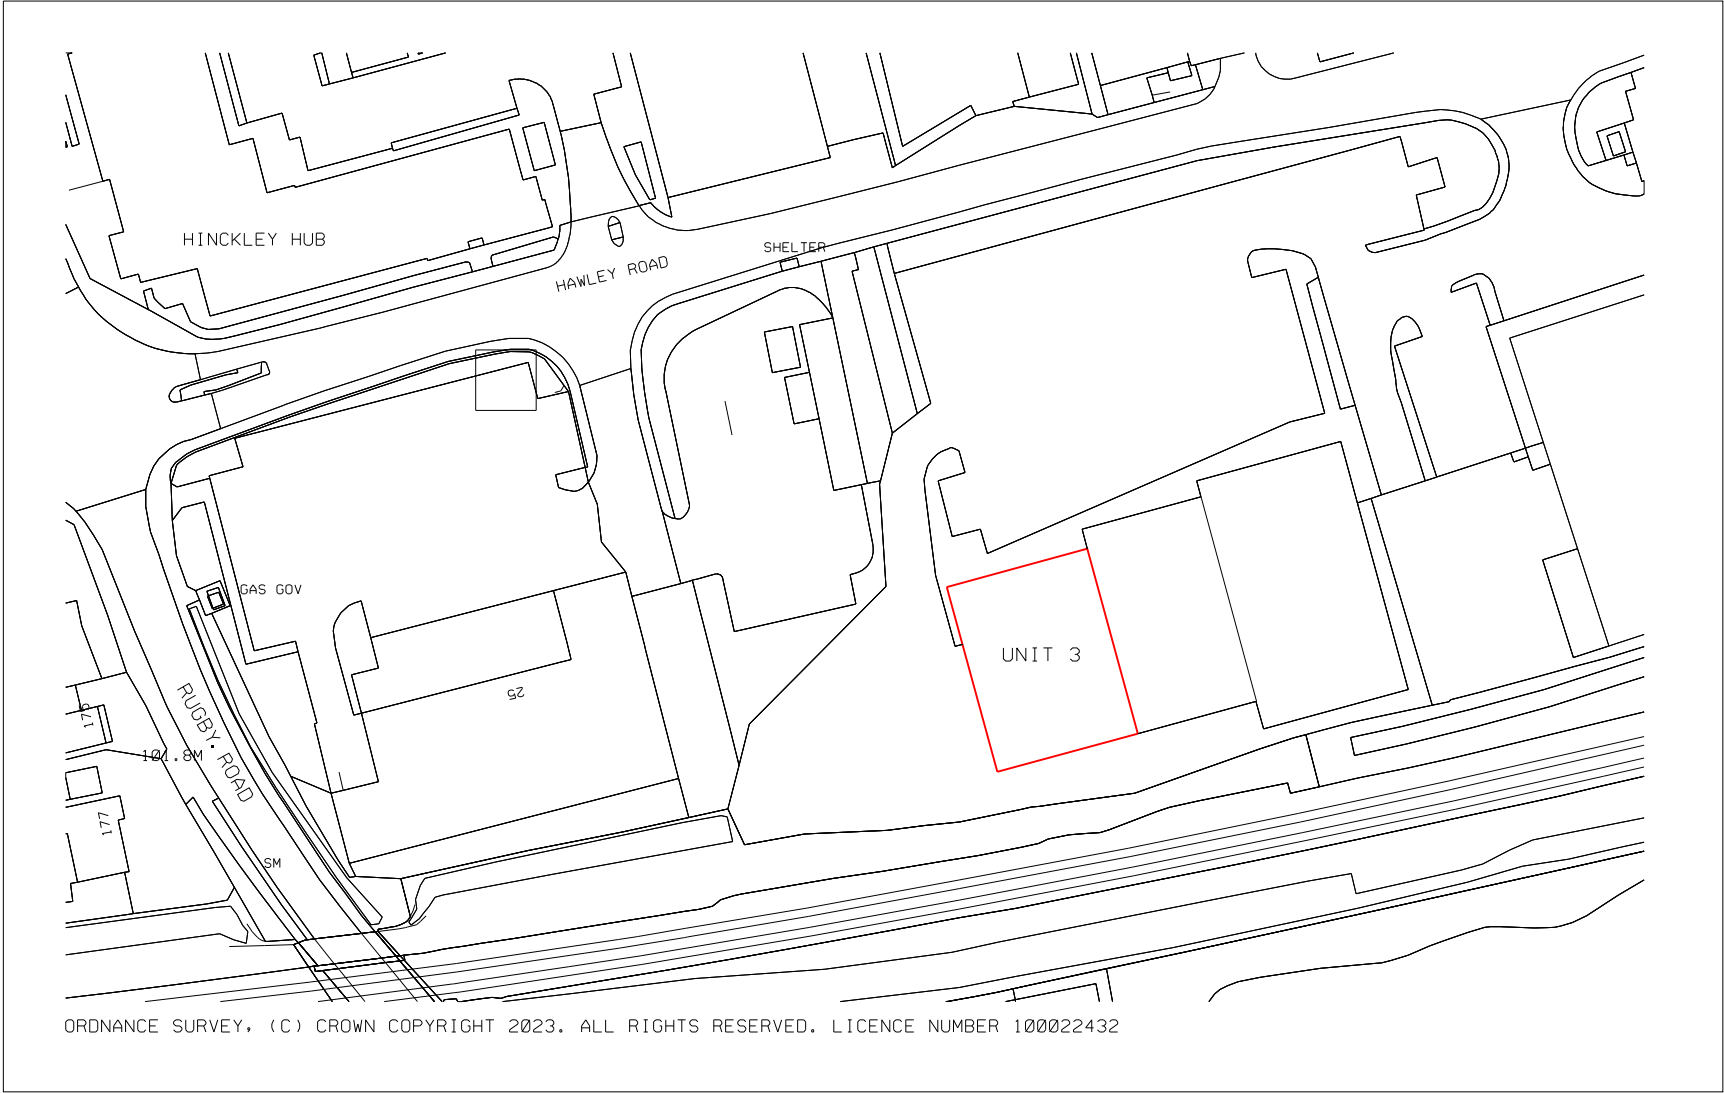

SITE LOCATION PLAN - 1:1250

NWD Architects

NWD Architects Ltd
 Old Coach Road, Kelsall, Tarporley, Cheshire, CW6 0QJ
 01829 751555
enquiries@nwdarchitects.co.uk nwdarchitects.co.uk

CLIENT
Vets4Pets
 Isambard House,
 Fire Fly Avenue,
 Swindon, SN2 2EH

Vets4Pets

PROJECT
HINCKLEY
 Unit 3, Hawley Road, Hinckley, Leicestershire, LE10 0PR

DESCRIPTION
 Site Location Plan



SCALE 1:1250	SHEET SIZE A3
DATE 09 November 2023	DRAWN BY MJS

DRAWING NO.	REVISION
6815/32	
